

AMENDED SITE DEVELOPMENT PLAN "56 BOYNTON ROAD" HOLLISTON, MASSACHUSETTS

DATE: February 1, 2019
REVISED: March 5, 2019
March 21, 2019
Oct. 9, 2019
March 29, 2021

I ATTEST THAT THE PLANNING BOARD VOTED _____ TO _____
TO APPROVE THIS SITE PLAN ON _____ DATE _____

SIGNATURE OF PLANNING BOARD MEMBER

ZONING DATA: INDUSTRIAL

	REQUIRED	PROVIDED
MIN. AREA:	20,000 S.F.	7.45 AC. (324,522± S.F.)
MIN. FRONTAGE:	100 FT.	114.71 FT.
MIN. DEPTH:	150 FT.	> 150 FT.
MIN. SETBACKS		
FRONT:	30 FT.	> 285 FT.
SIDE:	20 FT.	> 21 FT.
REAR:	30FT.	> 50 FT.
MAX. STORIES:	3	1 STORIES
MAX. HEIGHT:	40 FT.	< 40 FT.
BUILDING AREA:	N.A.	38,340 S.F.
MAX. COVERAGE:	40%	11.8%
F.A.R.:	0.50	

ASSESSORS REFERENCE:

MAP 0001
BLOCK 0001
LOT 56

PLAN REFERENCE:

MIDDLESEX REGISTRY OF DEEDS
PLAN NUMBER 1048 OF 1986
RECORDED, BOOK 17276; PAGE 402

PARKING SCHEDULE:


REQUIRED: ONE (1) SPACES PER 1.3 EMPLOYEES

PROPOSED 22 EMPLOYEES
REQUIRED PARKING: 17 SPACES

PARKING PROVIDED:

HANDICAP: 4 SPACES
STANDARD: 75 SPACES
TOTAL 79 SPACES

1 SPACE PER 300 S.F.
REQUIRED: 84 SPACES
PROVIDED: 84 SPACES

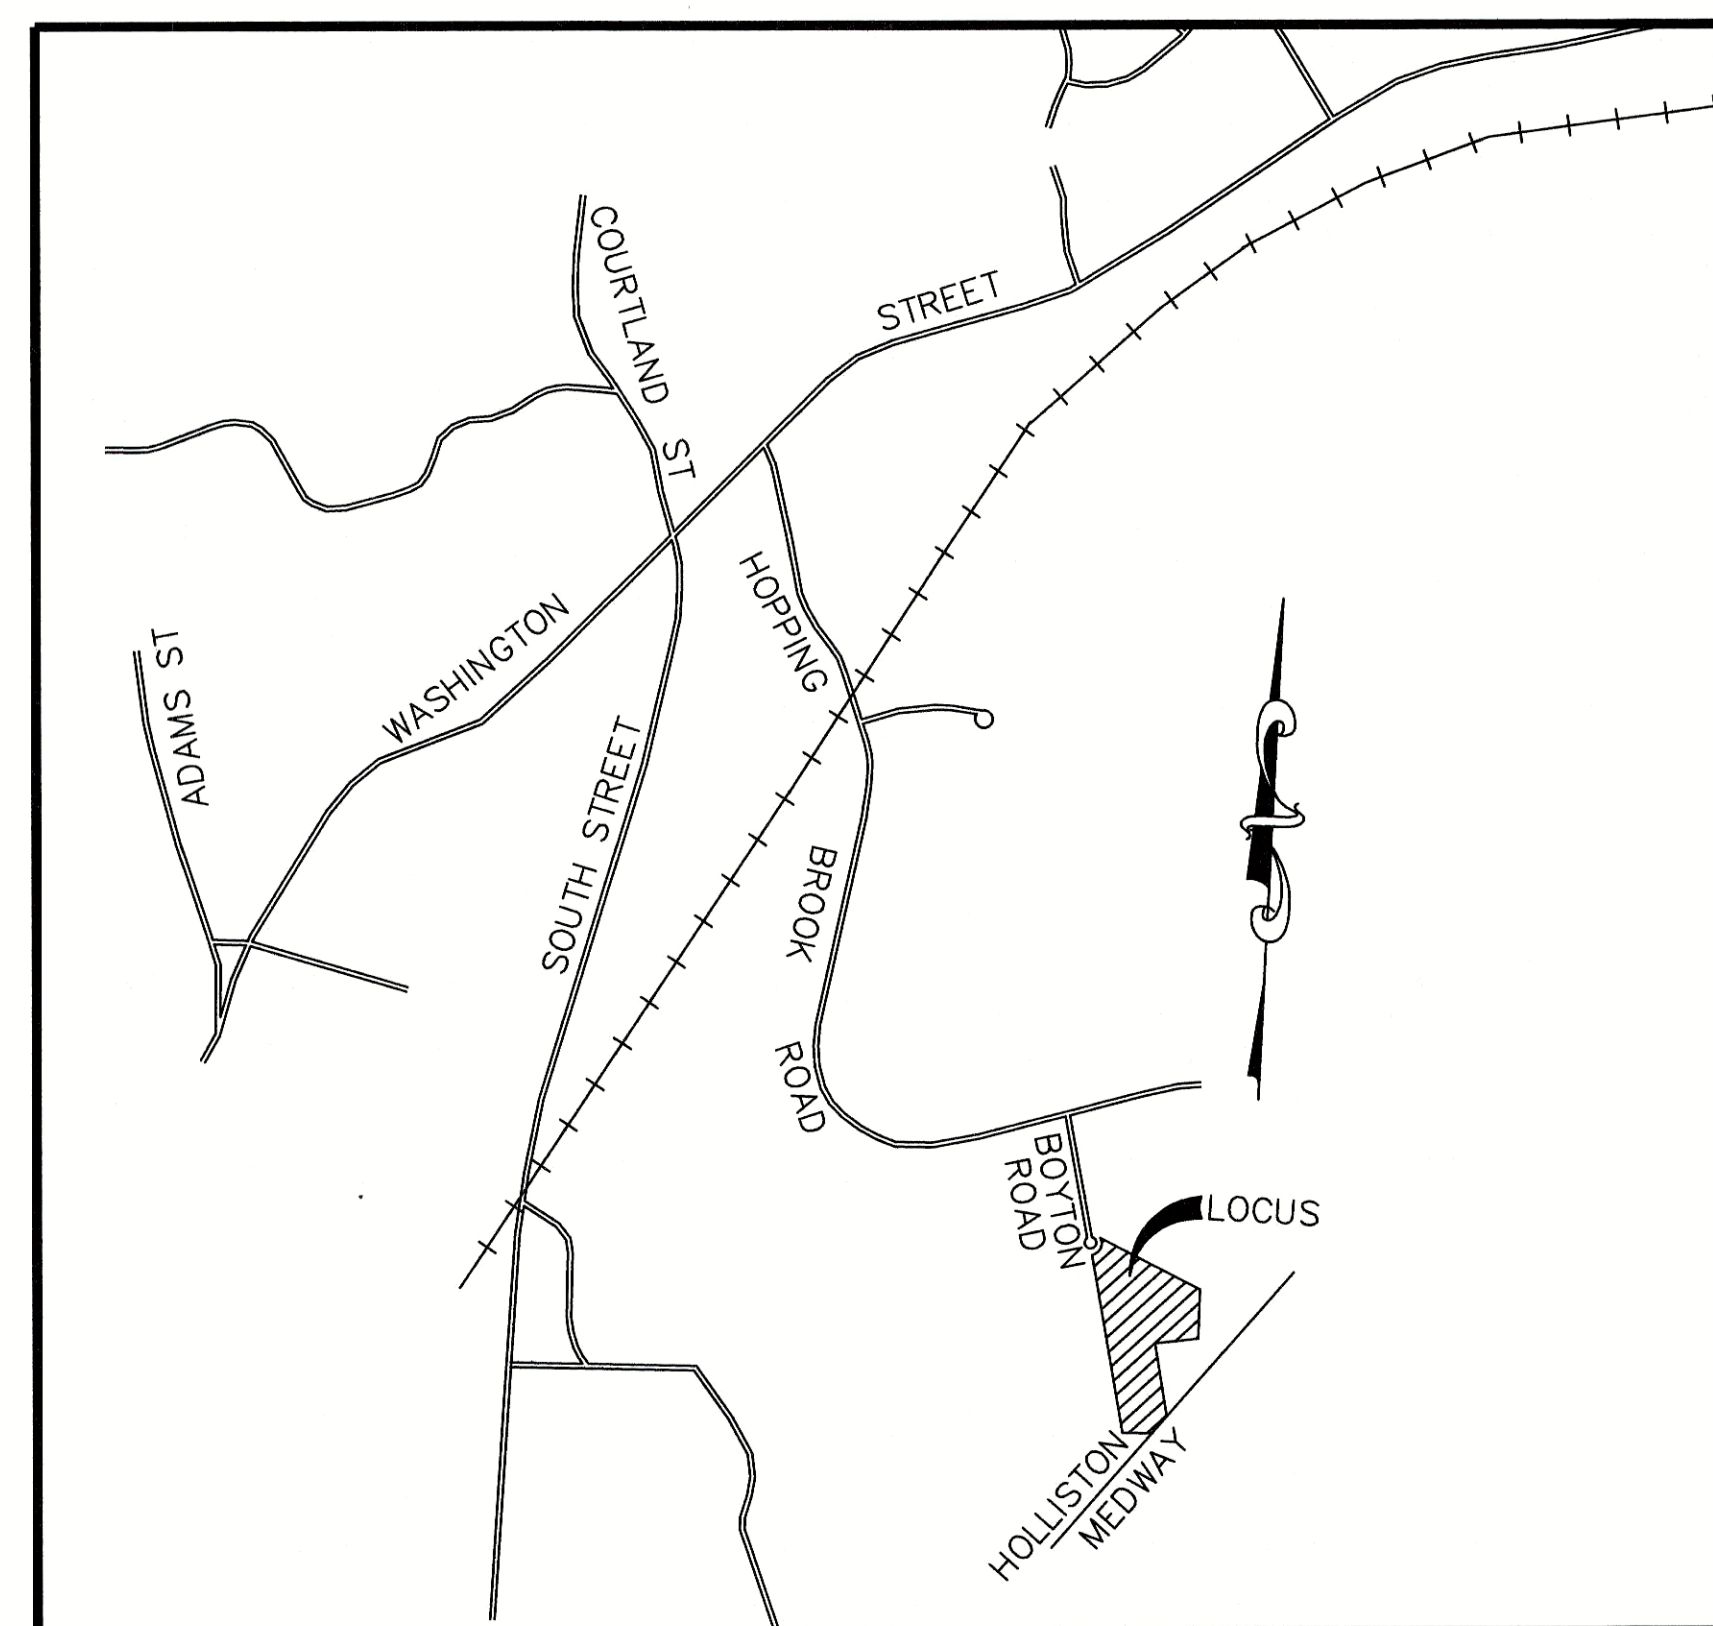

LOCUS MAP
SCALE: 1"=1,000 FT

SHEET INDEX

SHEET NO.	DESCRIPTION
C-1	COVER SHEET
C-2	EXISTING CONDITIONS
C-3	LAYOUT
C-4	DRAINAGE, GRADING & UTILITIES
C-5	EROSION CONTROL
C-6	RECHARGE SYSTEM DETAILS
C-7	DETENTION BASIN DETAILS
C-8	DETAILS
C-9	DETAILS
C-10	DETAILS

PREPARED BY:
GLM ENGINEERING
CONSULTANTS, INC.
19 EXCHANGE STREET
HOLLISTON, MASSACHUSETTS 01746
(508)429-1100 fax:(508)429-7160


OWNER & APPLICANT:
HOPPING BROOK DEVELOPMENT LLC
330 HOPPING BROOK ROAD
HOLLISTON, MASSACHUSETTS 01746



Paul E. Truax
4/2/2021




Joyce E. Hastings
4/2/2021

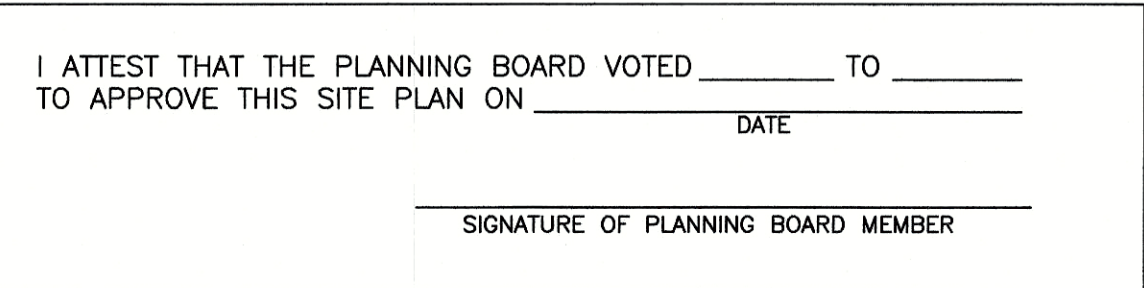

REVISIONS		
No.	DATE	DESCRIPTION
1	3/05/19	PLG BRD REVIEW COMMENTS
2	3/21/19	PLG BRD REVIEW COMMENTS
3	10/09/19	PARKING AND BUILDING LAYOUT
4	3/29/21	BUILDING EXPANSION



Getachew 4/2/2021

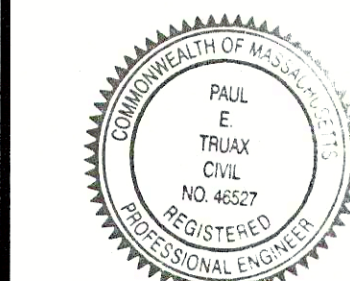

Faraf 4.2.2021

AMENDED SITE DEVELOPMENT PLAN
"56 BOYNTON ROAD"
HOLLISTON, MASSACHUSETTS

OWNER & APPLICANT
HOPPING BROOK DEVELOPMENT LLC
330 HOPPING BROOK ROAD
HOLLISTON, MASSACHUSETTS 01746



DRW.:

JOB No. 13,612


DATE: Feb. 1, 2019

SCALE: 1"=30'

SHEET: C-2

PLAN #: 27,312

EXISTING CONDITIONS

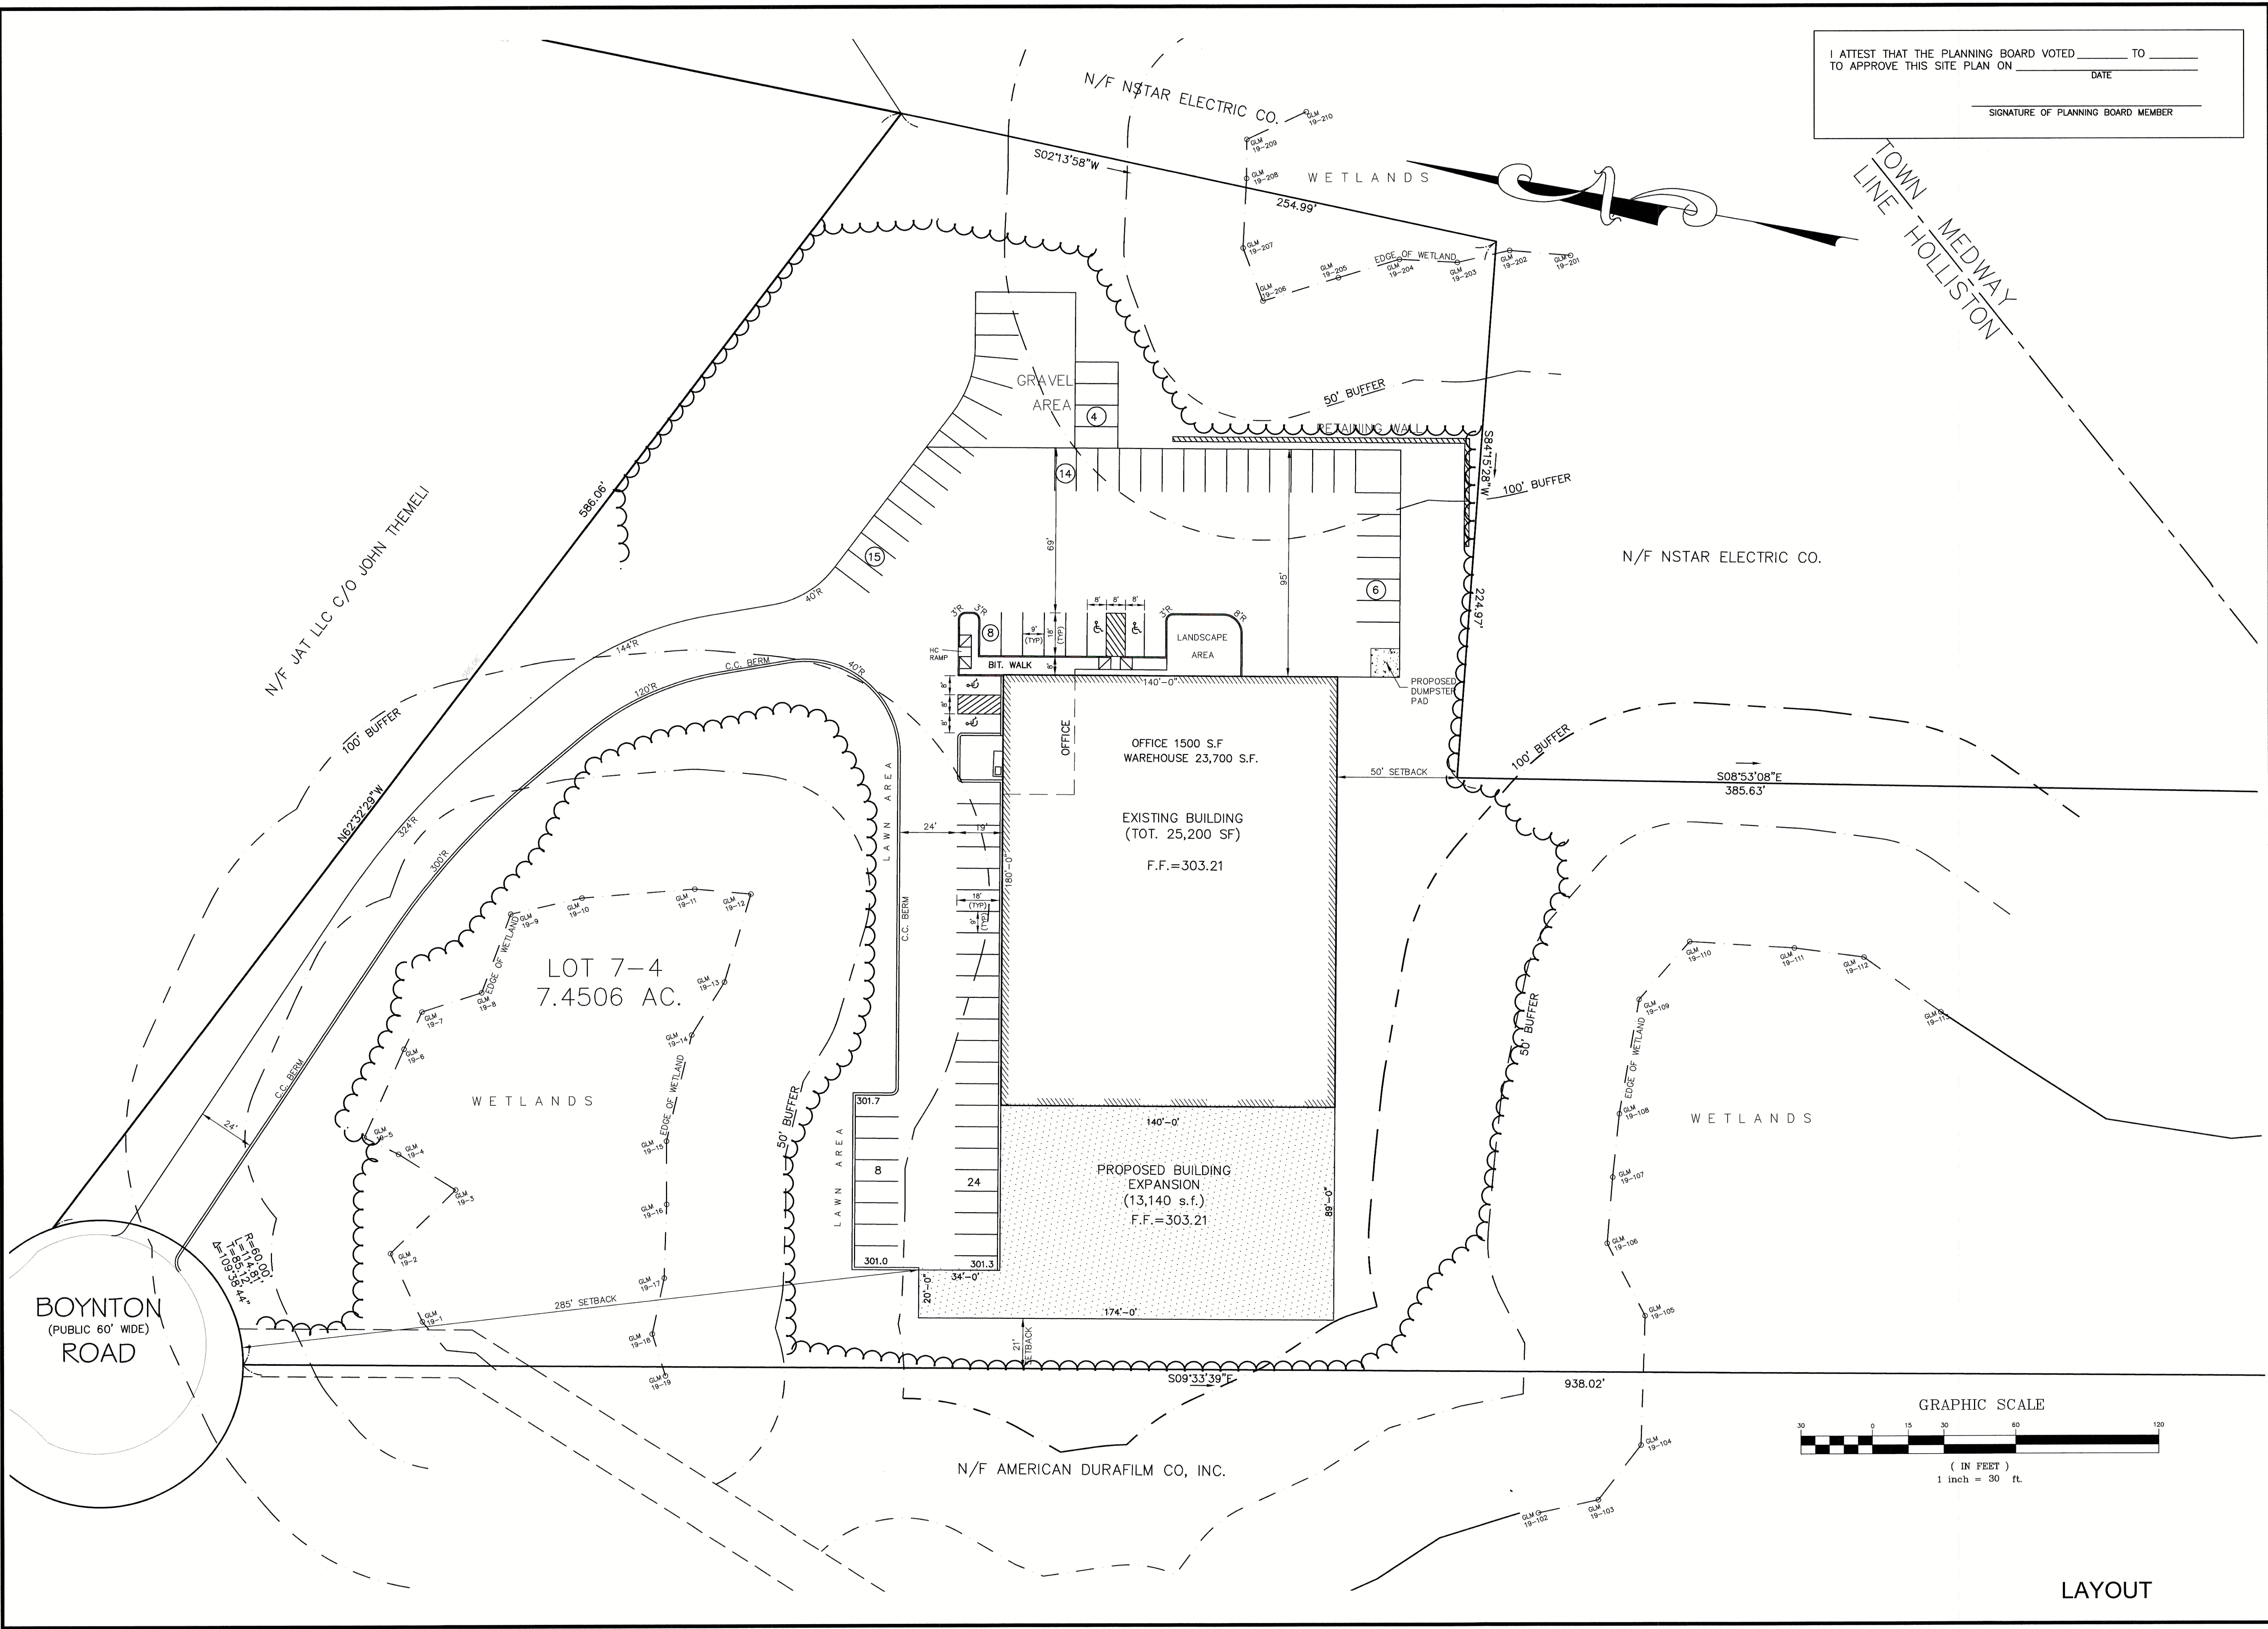

I ATTEST THAT THE PLANNING BOARD VOTED _____ TO _____
TO APPROVE THIS SITE PLAN ON _____ DATE _____
SIGNATURE OF PLANNING BOARD MEMBER _____

REVISIONS			
	No.	DATE	DESCRIPTION
	1	3/05/19	PLG BRD REVIEW COMMENTS
	2	3/21/19	PLG BRD REVIEW COMMENTS
	3	10/09/19	PARKING AND BUILDING LAYOUT
	4	3/29/21	BUILDING EXPANSION


Professional Engineer Seal: Paul E. Truax, Civil Engineer, No. 46527, Registered Professional Engineer in the Commonwealth of Massachusetts. Signature: 4/2/2021.

AMENDED SITE DEVELOPMENT PLAN
"56 BOYNTON ROAD"
HOLLISTON, MASSACHUSETTS

OWNER & APPLICANT
HOPPING BROOK DEVELOPMENT LLC
330 HOPPING BROOK ROAD
HOLLISTON, MASSACHUSETTS 01746


GLM Engineering Consultants, Inc.
19 EXCHANGE STREET
HOLLISTON, MA 01746
P: 508-429-1100
F: 508-429-7160
www.GLMengineering.com

DRW.:
JOB No. 13,612
DATE: Feb. 1, 2019
SCALE: 1"=30'
SHEET: C-3
PLAN #: 27,312

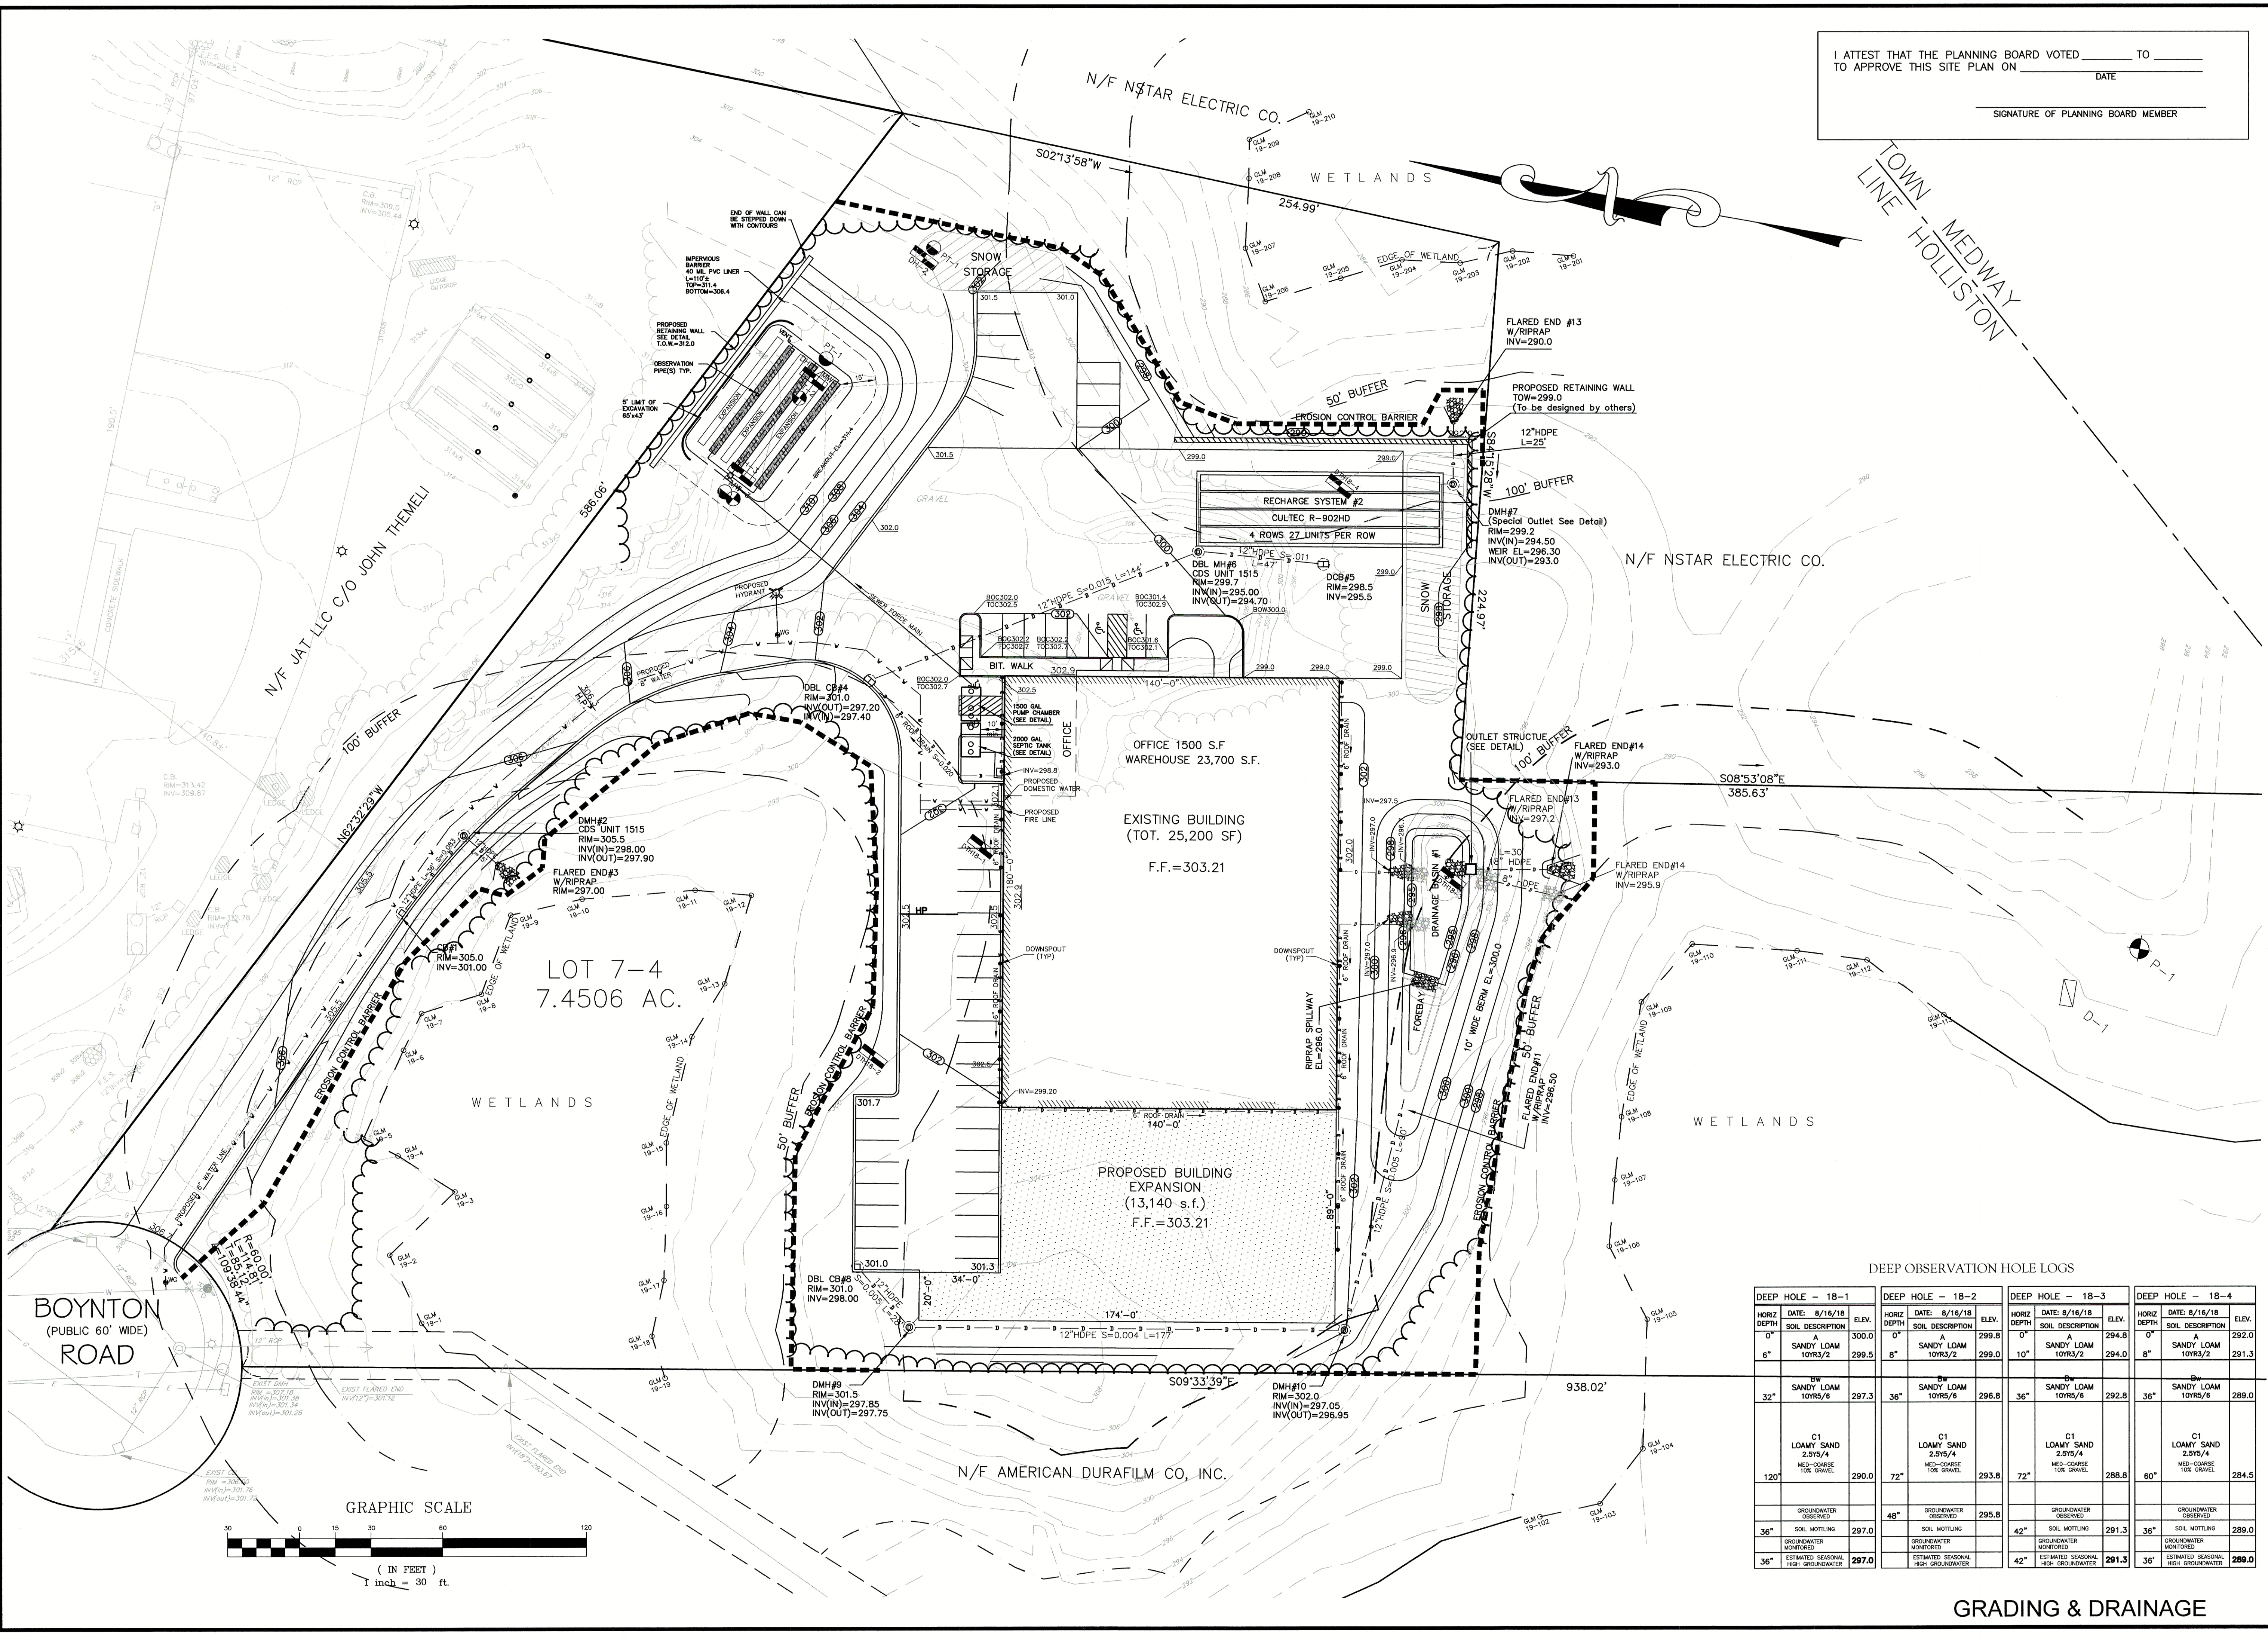

I ATTEST THAT THE PLANNING BOARD VOTED _____ TO _____
TO APPROVE THIS SITE PLAN ON _____ DATE _____
SIGNATURE OF PLANNING BOARD MEMBER _____


REVISIONS		DESCRIPTION
No.	DATE	
1	3/05/19	PLG BRD REVIEW COMMENTS
2	3/21/19	PLG BRD REVIEW COMMENTS
3	10/09/19	PARKING AND BUILDING LAYOUT
4	3/29/21	BUILDING EXPANSION

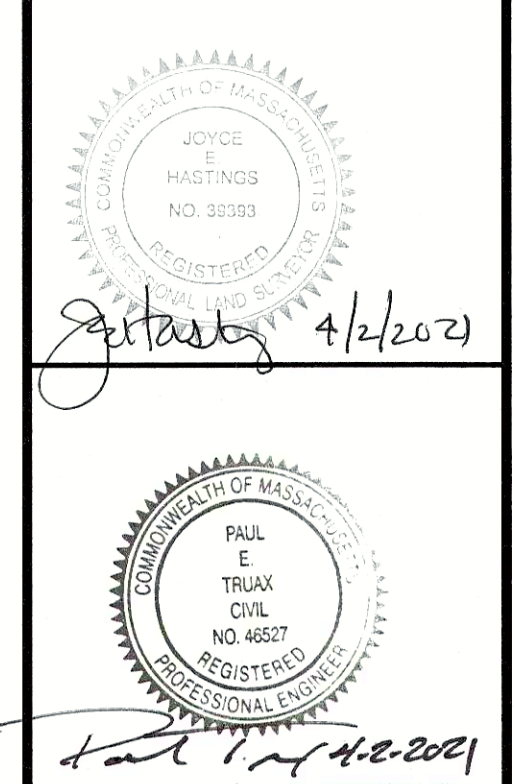


AMENDED SITE DEVELOPMENT PLAN
"56 BOYNTON ROAD"
HOLLISTON, MASSACHUSETTS
OWNER & APPLICANT
HOPPING BROOK DEVELOPMENT LLC
330 HOPPING BROOK ROAD
HOLLISTON, MASSACHUSETTS 01746

DEEP OBSERVATION HOLE LOGS

DEEP HOLE - 18-1			DEEP HOLE - 18-2			DEEP HOLE - 18-3			DEEP HOLE - 18-4		
HORIZ DEPTH	DATE: 8/16/18	ELEV.	HORIZ DEPTH	DATE: 8/16/18	ELEV.	HORIZ DEPTH	DATE: 8/16/18	ELEV.	HORIZ DEPTH	DATE: 8/16/18	ELEV.
0"	SOIL DESCRIPTION		0"	SOIL DESCRIPTION		0"	SOIL DESCRIPTION		0"	SOIL DESCRIPTION	
6"	A SANDY LOAM 10YR3/2	300.0	8"	SANDY LOAM 10YR3/2	299.8	10"	A SANDY LOAM 10YR3/2	294.8	8"	A SANDY LOAM 10YR3/2	292.0
		299.5			299.0			294.0			291.3
32"	BW SANDY LOAM 10YR5/6	297.3	36"	SANDY LOAM 10YR5/6	296.8	36"	BW SANDY LOAM 10YR5/6	292.8	36"	BW SANDY LOAM 10YR5/6	289.0
								288.8			
120"	C1 LOAMY SAND 2.5Y5/4 MED-COARSE 10% GRAVEL	290.0	72"	C1 LOAMY SAND 2.5Y5/4 MED-COARSE 10% GRAVEL	293.8	72"	C1 LOAMY SAND 2.5Y5/4 MED-COARSE 10% GRAVEL	288.8	60"	C1 LOAMY SAND 2.5Y5/4 MED-COARSE 10% GRAVEL	284.5
	GROUNDWATER OBSERVED		48"	GROUNDWATER OBSERVED	295.8		GROUNDWATER OBSERVED			GROUNDWATER OBSERVED	
36"	SOIL MOTTLING	297.0		SOIL MOTTLING		42"	SOIL MOTTLING	291.3	36"	SOIL MOTTLING	289.0
36"	ESTIMATED SEASONAL HIGH GROUNDWATER	297.0		ESTIMATED SEASONAL HIGH GROUNDWATER		42"	ESTIMATED SEASONAL HIGH GROUNDWATER	291.3	36"	ESTIMATED SEASONAL HIGH GROUNDWATER	289.0

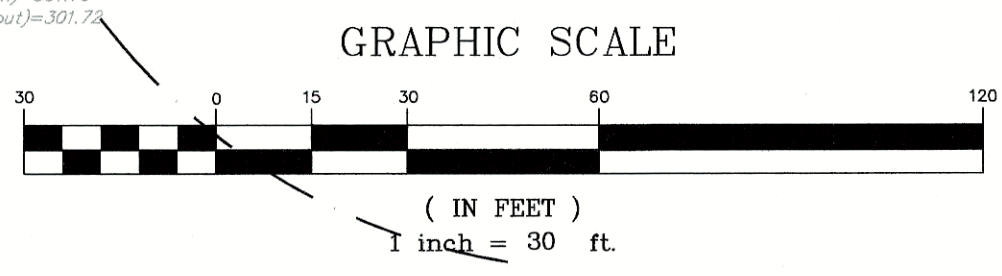


GRADING & DRAINAGE

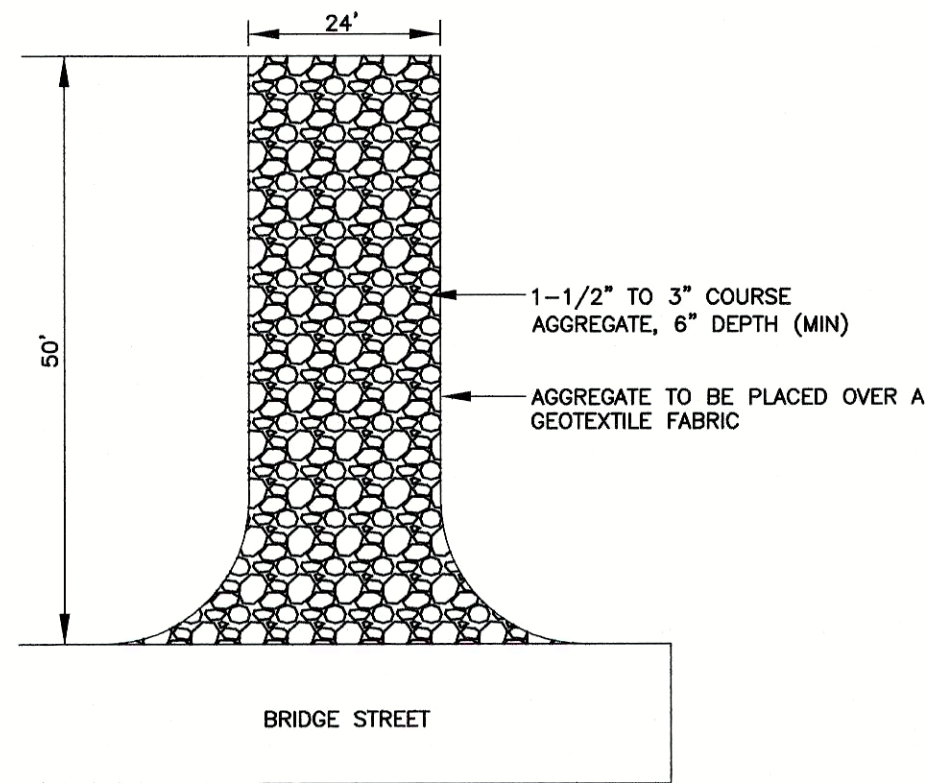


STABILIZED CONSTRUCTION ENTRANCE
NOT TO SCALE

I ATTEST THAT THE PLANNING BOARD VOTED _____ TO _____
TO APPROVE THIS SITE PLAN ON _____ DATE _____
SIGNATURE OF PLANNING BOARD MEMBER _____

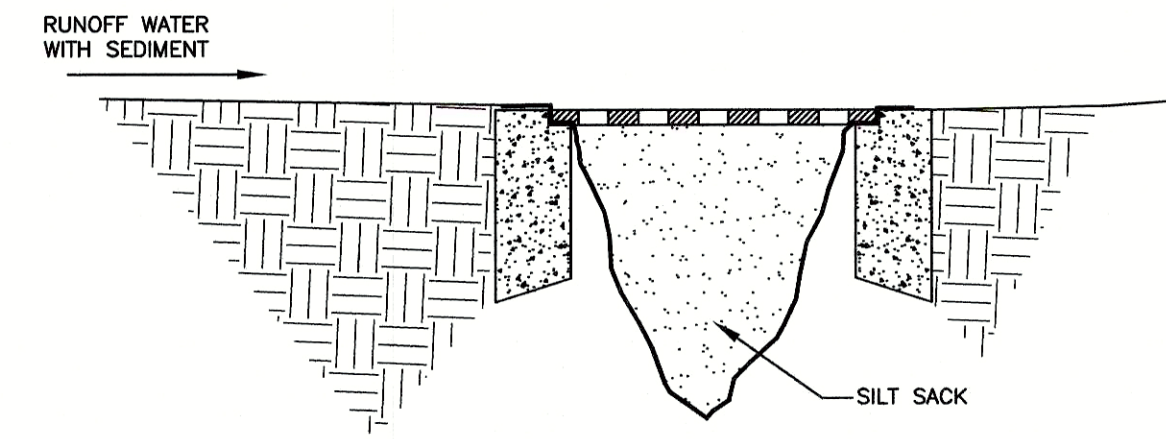


SILT SACK CATCH BASIN INLET
NOT TO SCALE

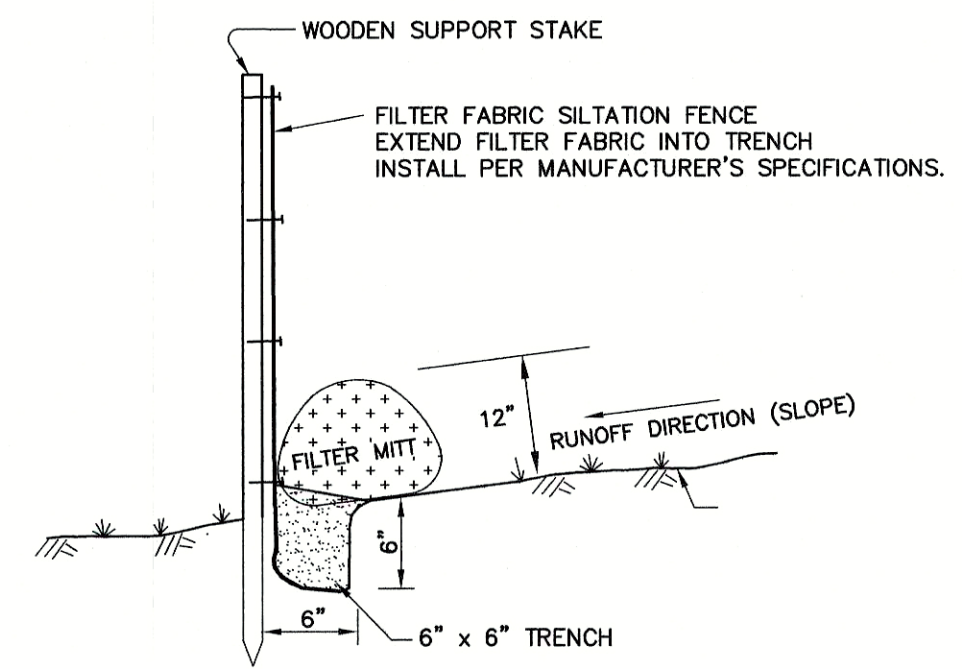

FILTER MITT WITH
CONSTRUCTION FENCE DETAIL
NOT TO SCALE

- EROSION CONTROL NOTES**
- THE FOLLOWING EROSION CONTROL SPECIFICATIONS ARE IN EFFECT WHEN SITE ALTERATION WORK IS CONTEMPLATED TO PREVENT DOWN GRADIENT OR ADJACENT AREAS FROM BEING ADVERSELY IMPACTED.
1. PRIOR TO ANY DISTURBANCE OR ALTERATIONS ON ANY AREA ON THE SITE, THE FILTER MITT SEDIMENT BARRIER SHALL BE INSTALLED IN THE LOCATIONS SHOWN ON THE SITE PLAN.
 2. BARRIERS SHALL BE CONSTRUCTED AS SHOWN ON THE FILTER MITT WITH SILT FENCE DETAIL ABOVE.
 3. ONCE INSTALLED, THE FILTER MITT SEDIMENT BARRIERS SHALL BE MAINTAINED IN PLACE UNTIL ALL AREAS UPGRADIENT FROM THE BARRIERS HAVE BEEN STABILIZED AS SPECIFIED HEREIN. UPON COMPLETION AND STABILIZATION OF THE PROJECT, THE FILTER MITT AND CONSTRUCTION FENCE SHALL BE REMOVED.
 4. ALL DISTURBED AREAS NOT OTHERWISE DEVELOPED OR WHERE SPECIAL STABILIZATION MEASURES OR LANDSCAPE PLANTINGS ARE NOT PROPOSED SHALL BE LOAMED AND SEEDED. NO LESS THAN FOUR INCHES OF LOAM TOPSOIL SHALL BE SPREAD AND THE AREA SEEDED WITH CONSERVATION MIX.
 5. ALL AREAS OUTSIDE THE LIMIT OF WORK ARE TO BE LEFT UNDISTURBED. DURING SITE WORK ALL PERSONS AND EQUIPMENT SHALL STAY OUTSIDE THESE AREAS TO PRESERVE THE EXISTING VEGETATION.
 7. A COPY OF THE SWPPP SHALL BE SUBMITTED TO THE TOWN PRIOR TO CONSTRUCTION.
- A MORE DETAILED SEDIMENT AND EROSION CONTROL PLAN WILL BE DEVELOPED AS PART OF THE NPDES STORMWATER POLLUTION PREVENTION PLAN.

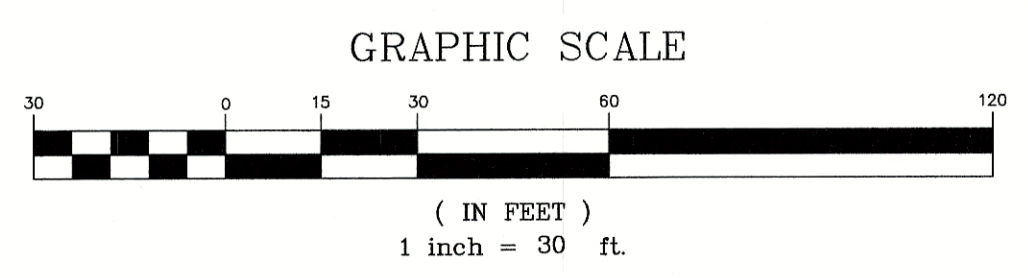

EROSION CONTROL

REVISIONS		DESCRIPTION
DATE	No.	
3/05/19	1	PLG BRD REVIEW COMMENTS
3/21/19	2	PLG BRD REVIEW COMMENTS
10/09/19	3	PARKING AND BUILDING LAYOUT
3/29/21	4	BUILDING EXPANSION




AMENDED SITE DEVELOPMENT PLAN
"56 BOYNTON ROAD"
HOLLISTON, MASSACHUSETTS


OWNER & APPLICANT
HOPPING BROOK DEVELOPMENT LLC
330 HOPPING BROOK ROAD
HOLLISTON, MASSACHUSETTS 01746

GLM Engineering Consultants, Inc.
19 EXCHANGE STREET
HOLLISTON, MA 01746
P: 508-429-1100
F: 508-429-7160
www.GLMengineering.com

DRW.:	
JOB No.	13,612
DATE:	Feb. 1, 2019
SCALE:	1"=30'
SHEET:	C-5
PLAN #:	27,312

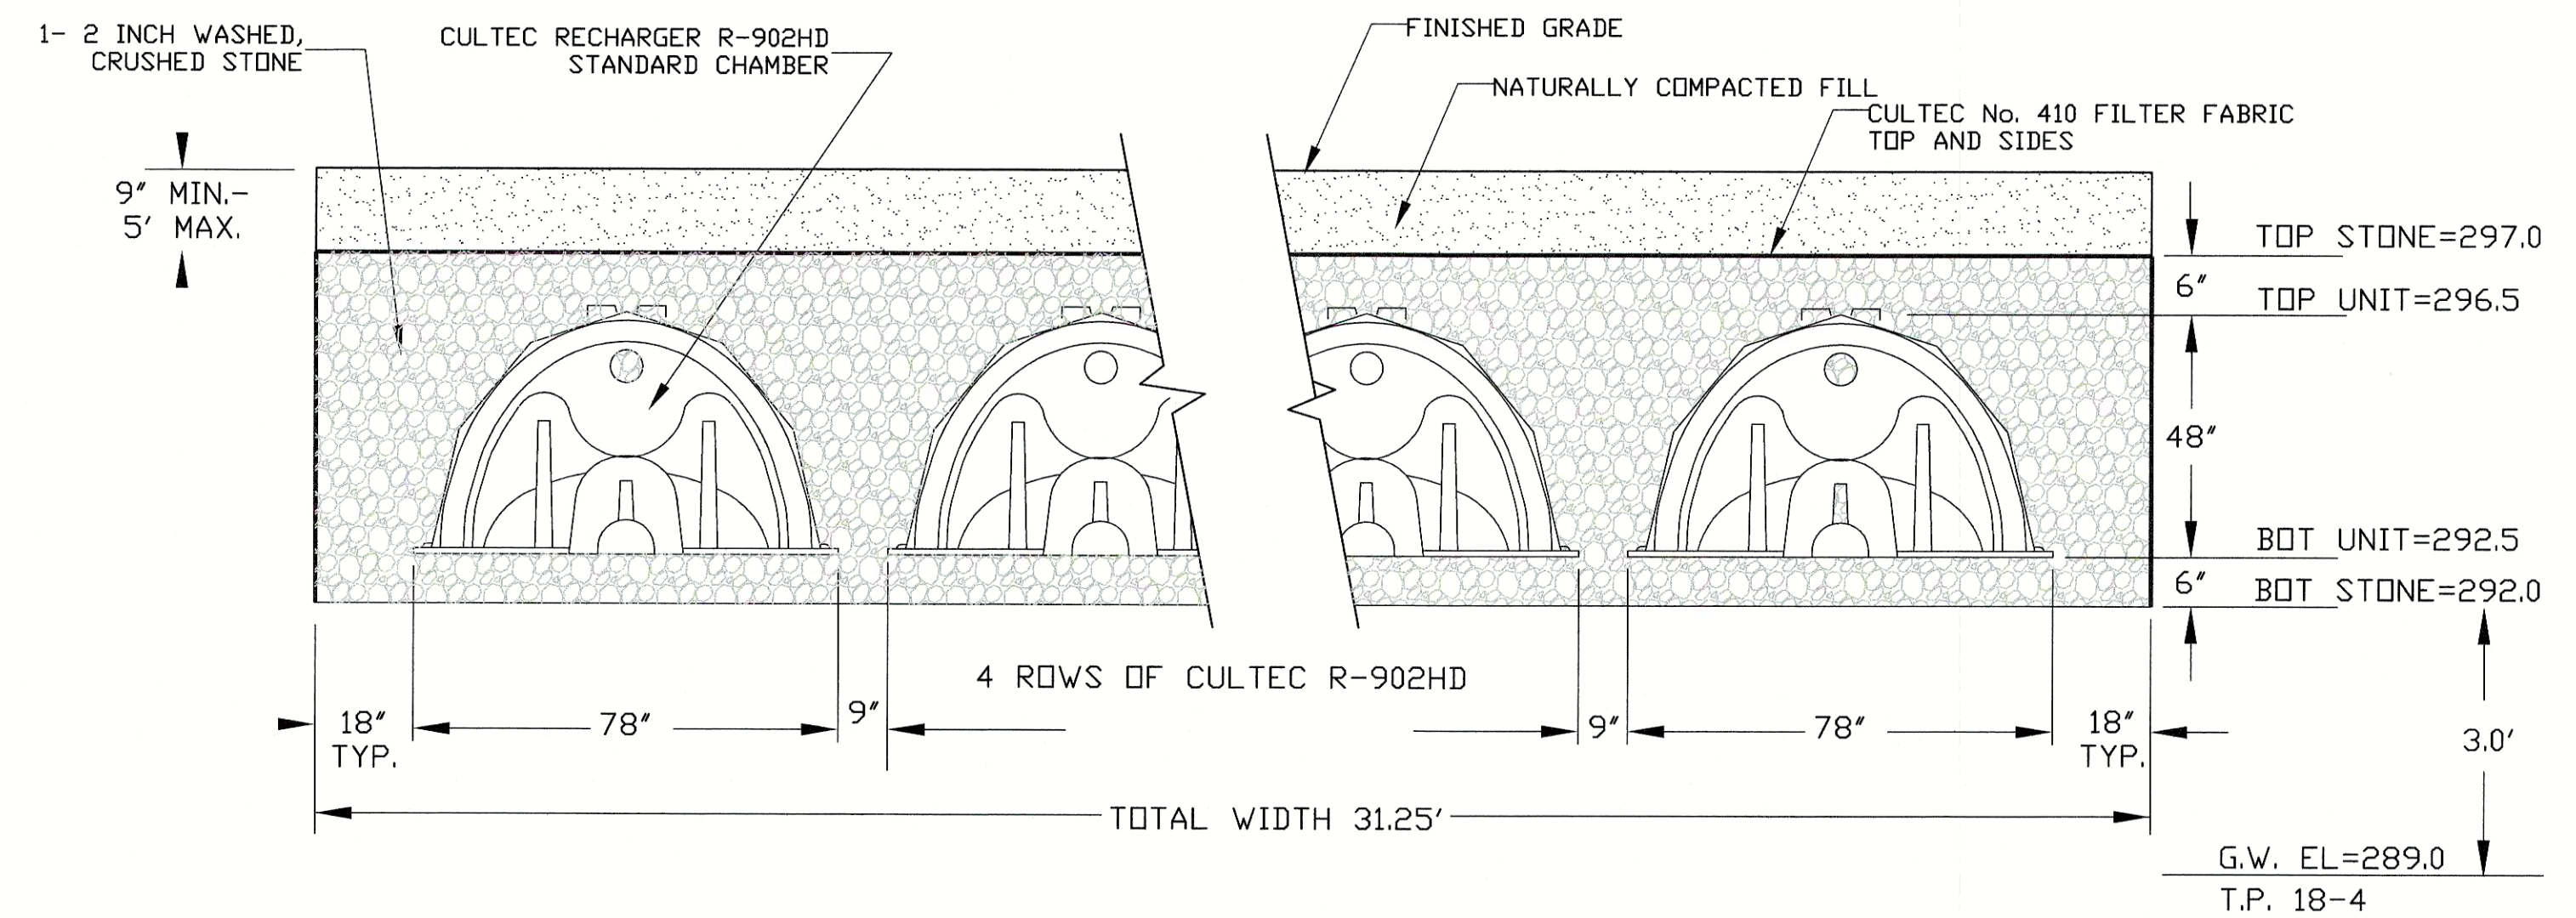

NOT TO SCALE

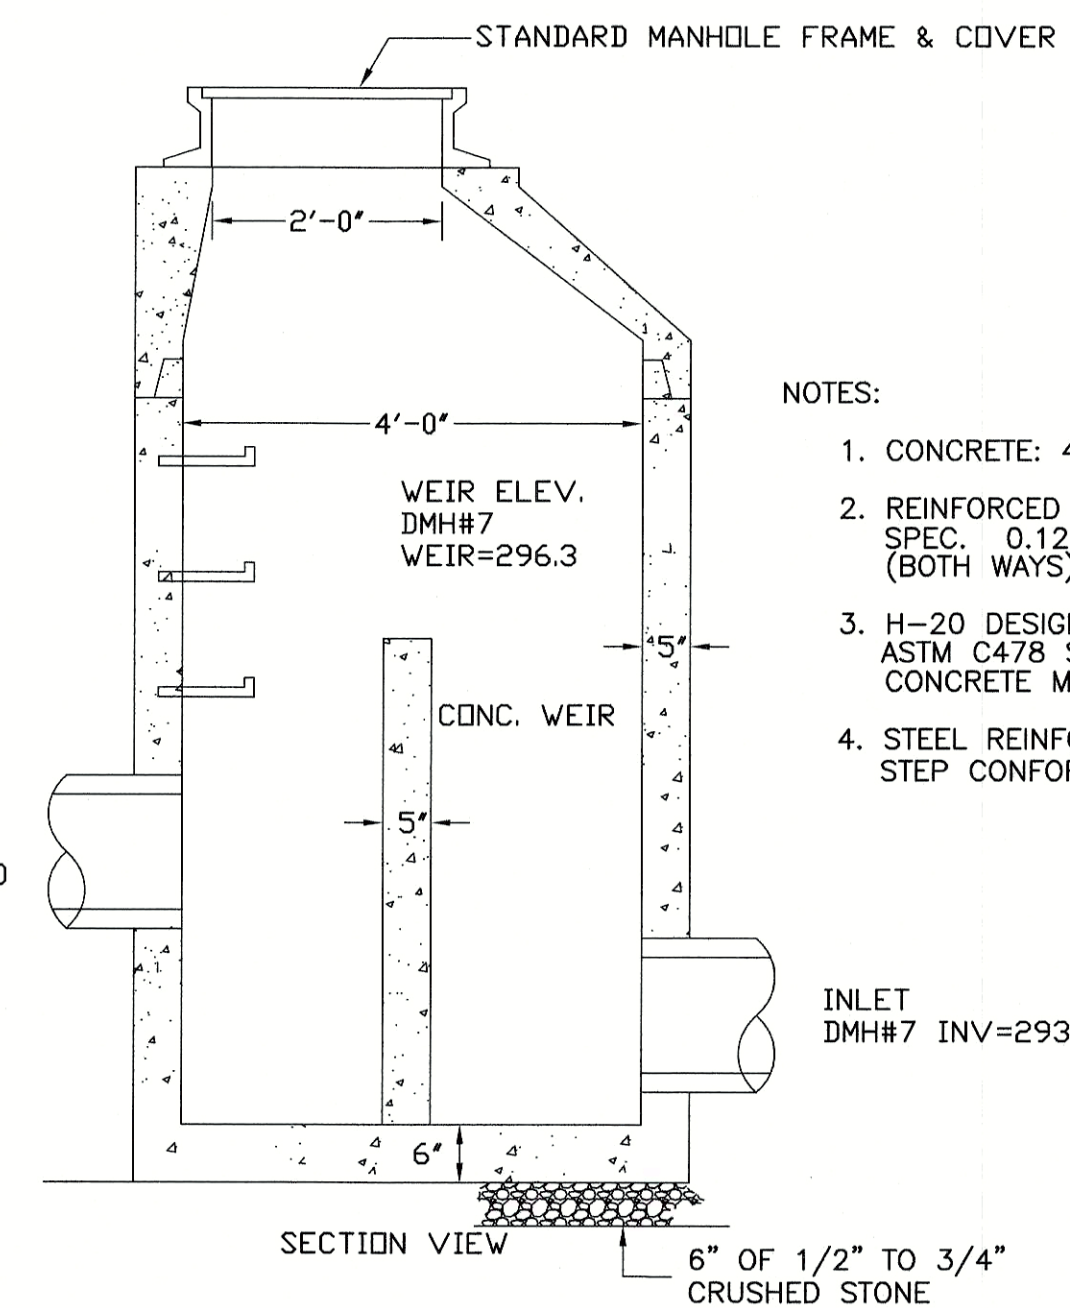

NOT TO SCALE


NOT TO SCALE

FINISHED GRADE

DRAINAGE RECHARGE SYSTEM DETAILS


HOPPING BROOK DEVELOPMENT LLC
330 HOPPING BROOK ROAD
HOLLISTON, MASSACHUSETTS 01746

WORK:	
JOB No.	13,612
DATE:	Feb. 1, 2019
SCALE:	1"=30'
SHEET:	C-6
PLAN #:	27,312

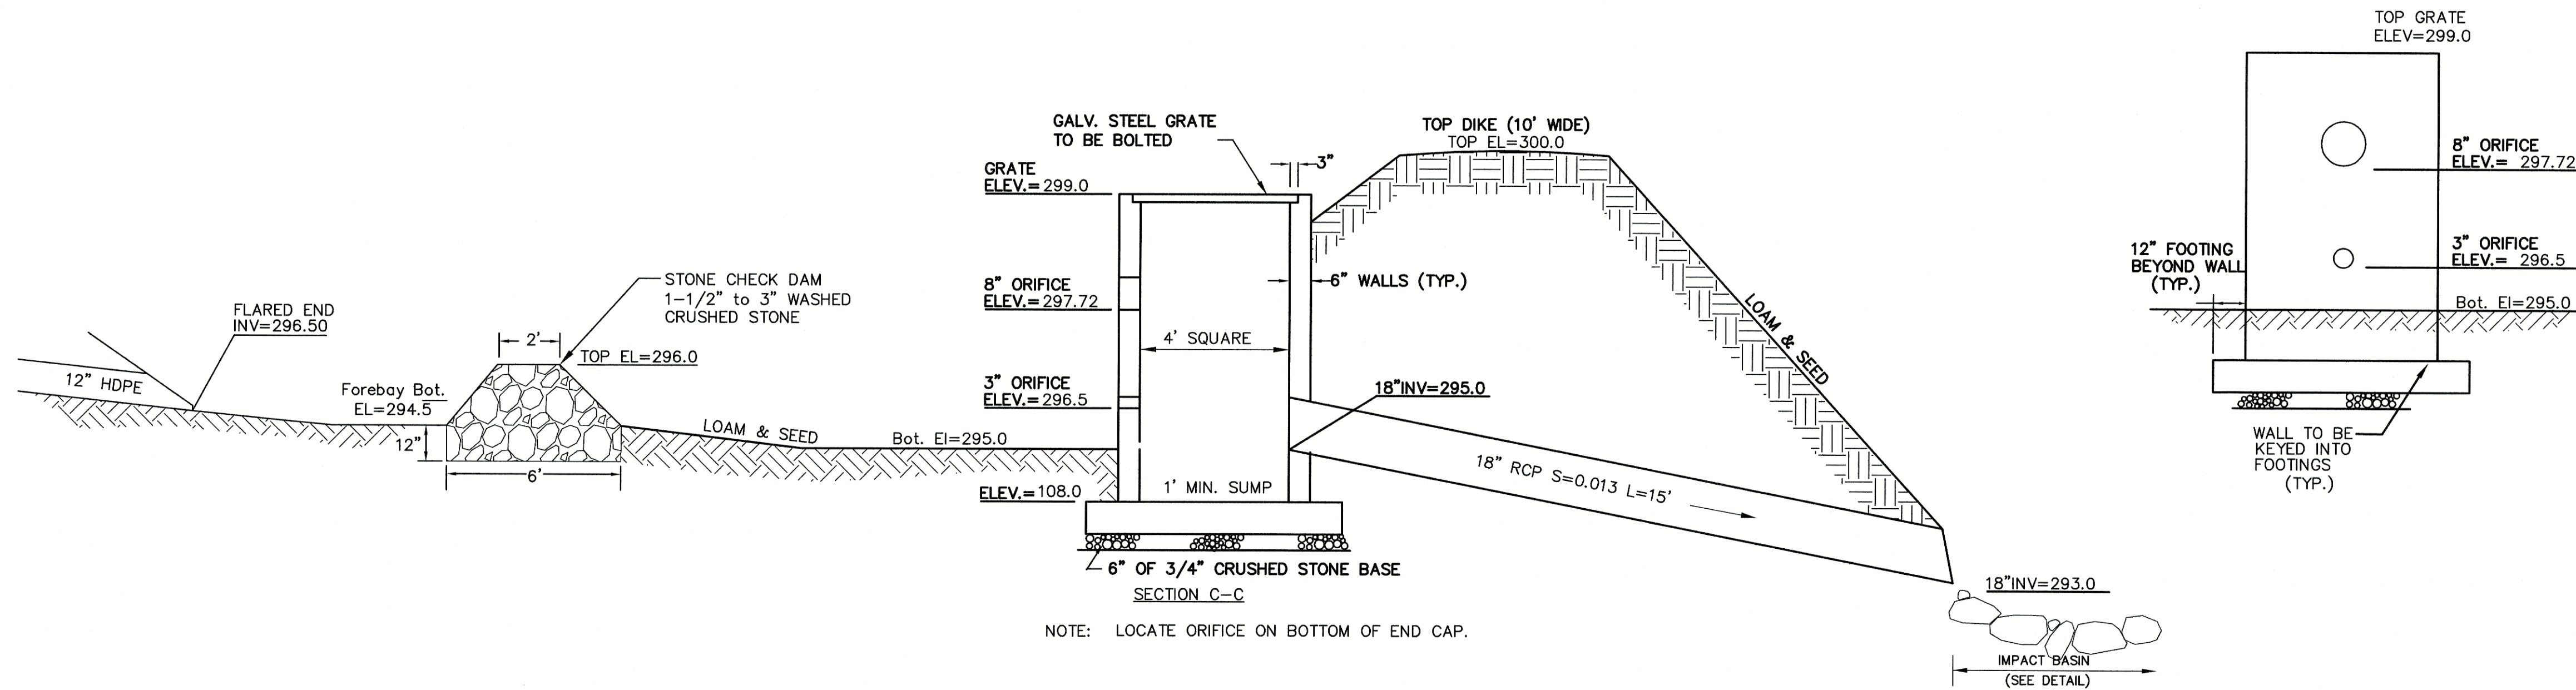

OUTLET STRUCTURE DETAIL BASIN #1

(PRECAST CONCRETE STRUCTURE)
NOT TO SCALE

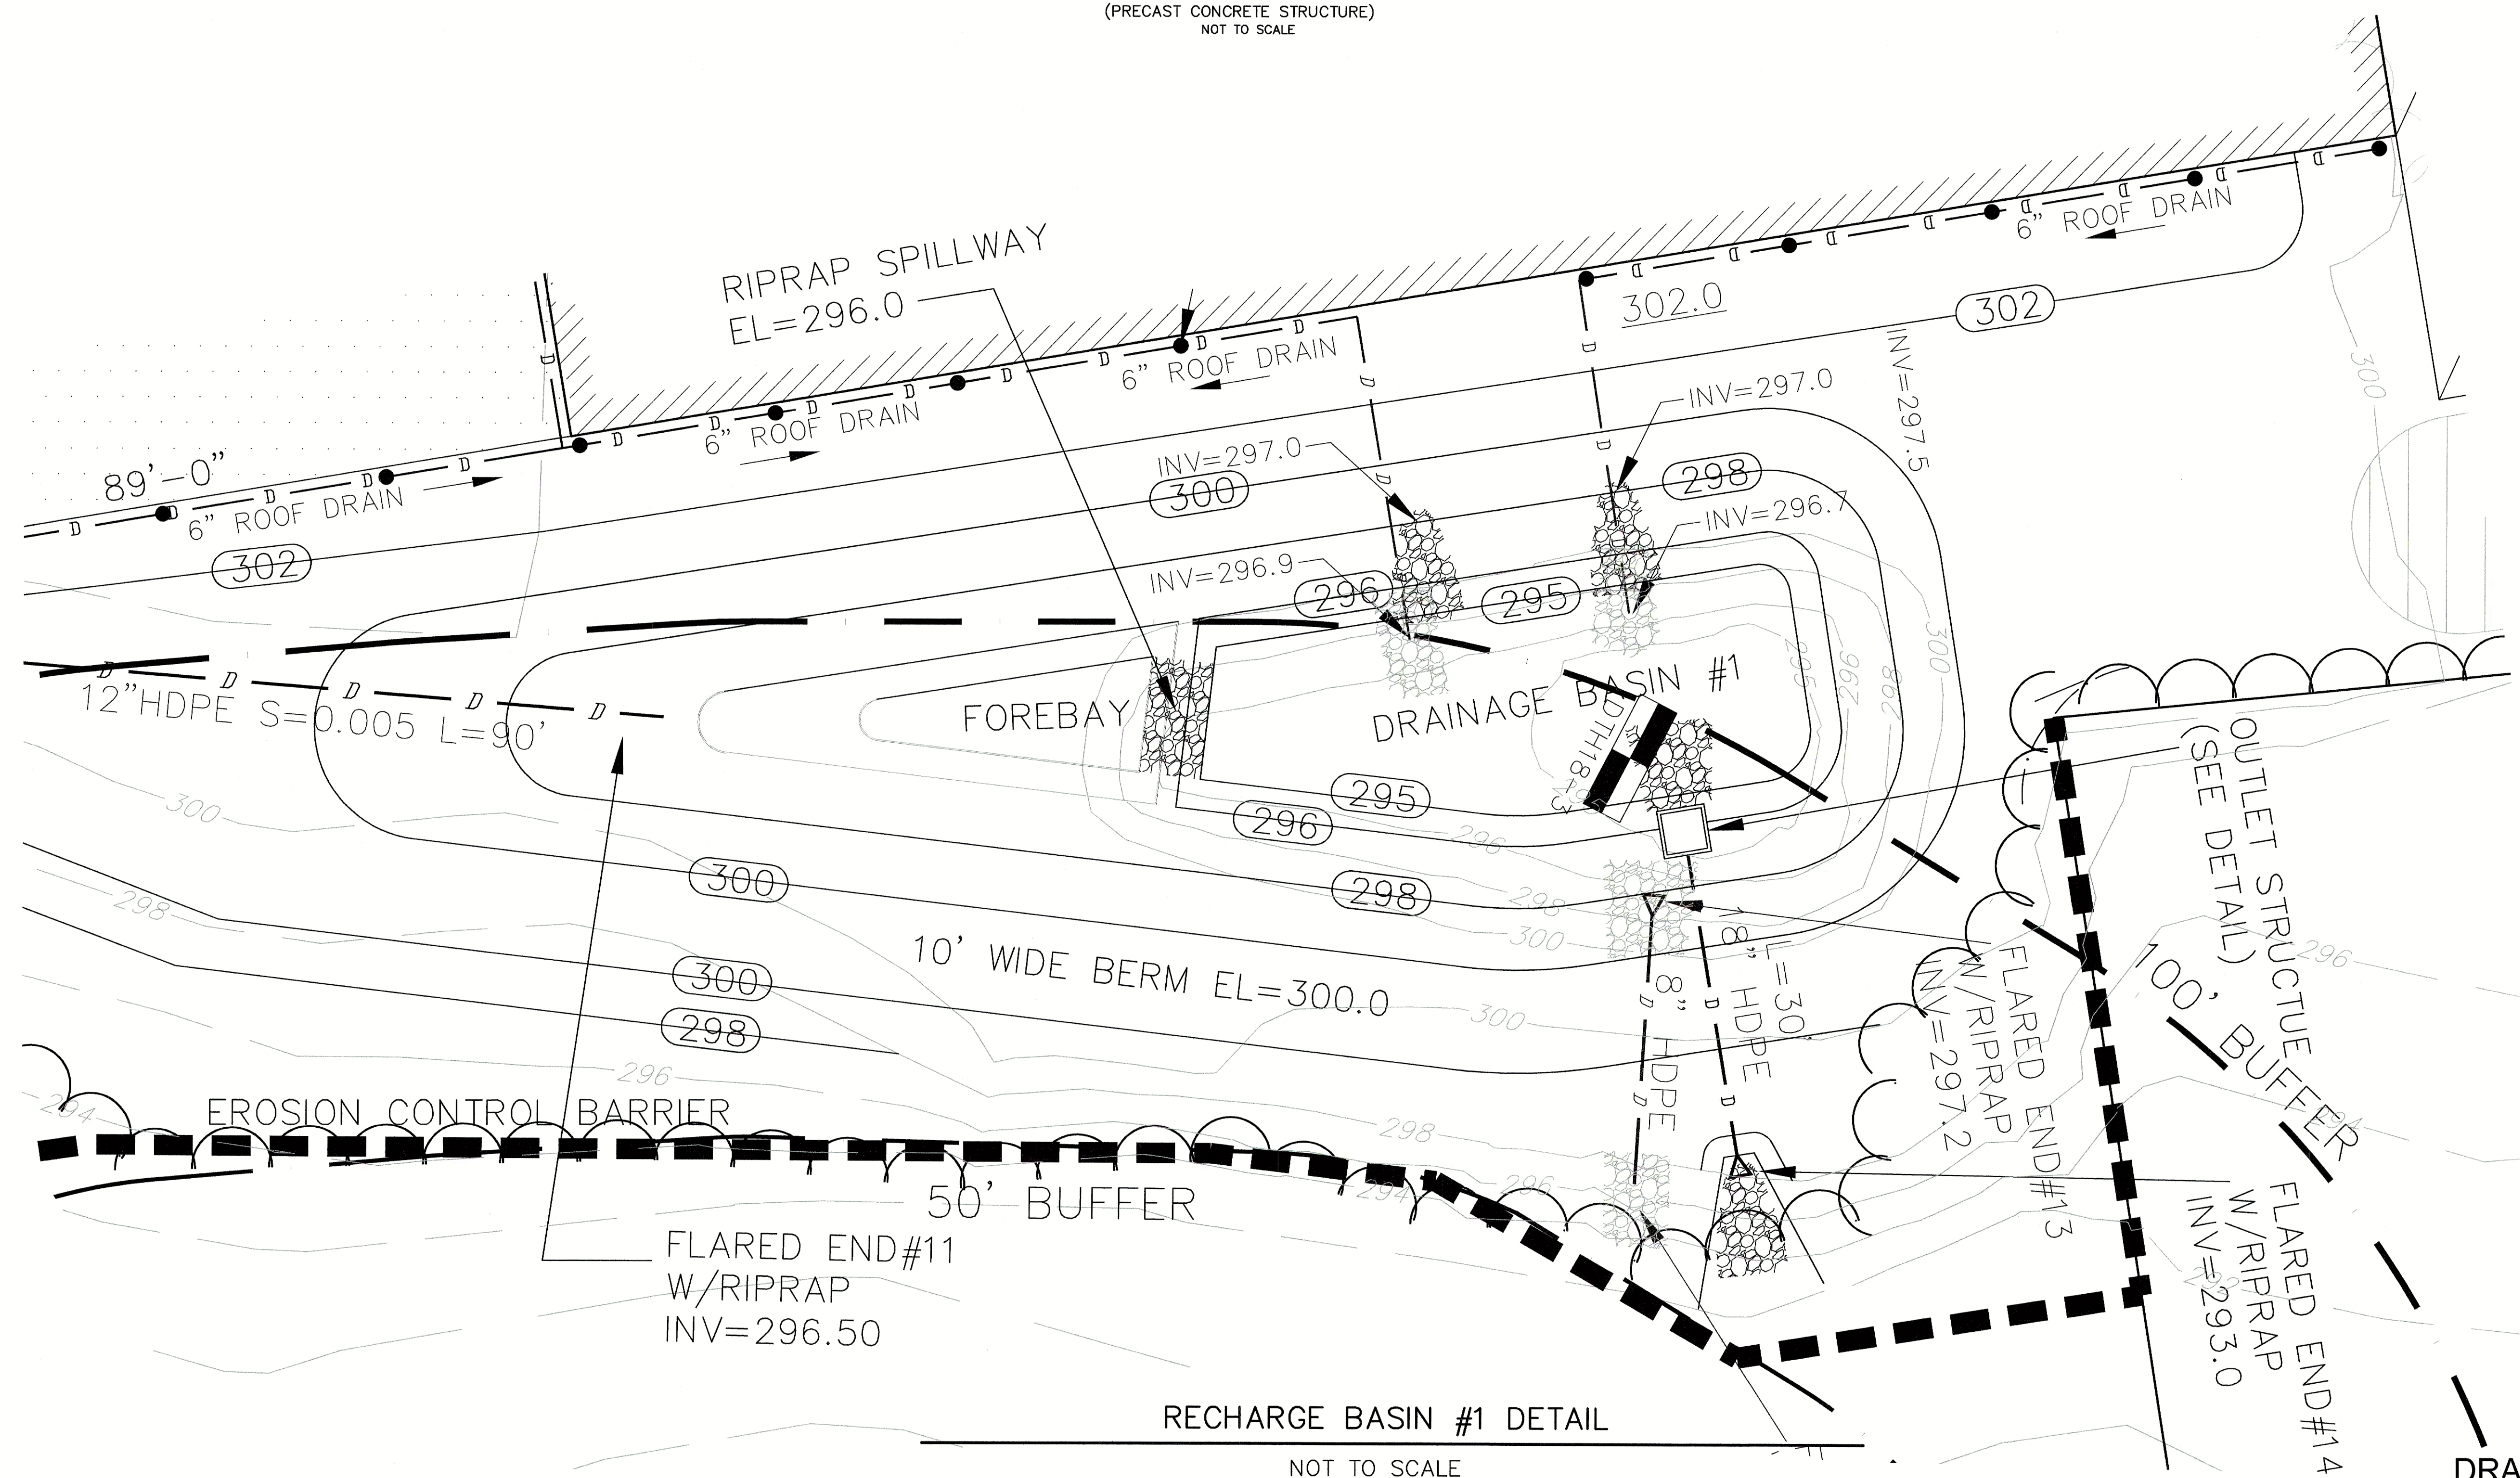

DRAINAGE RECHARGE SYSTEM DETAILS



PAUL E. TRUAX
CIVIL ENGINEER
NO. 46527
STATE OF MASSACHUSETTS

SITE DEVELOPMENT PLAN
"56 BOYNTON ROAD"
HOLLISTON, MASSACHUSETTS

OWNER & APPLICANT
HOPPING BROOK DEVELOPMENT LLC
330 HOPPING BROOK ROAD
HOLLISTON, MASSACHUSETTS 01746

GLM Engineering Consultants, Inc.
19 EXCHANGE STREET
HOLLISTON, MA 01746
P: 508-429-1100
F: 508-429-7160
www.GLMengineering.com

DRW.:


JOB No. 13,612

DATE: Feb. 1, 2019

SCALE: 1"=30'

SHEET: C-7

PLAN #: 27,312

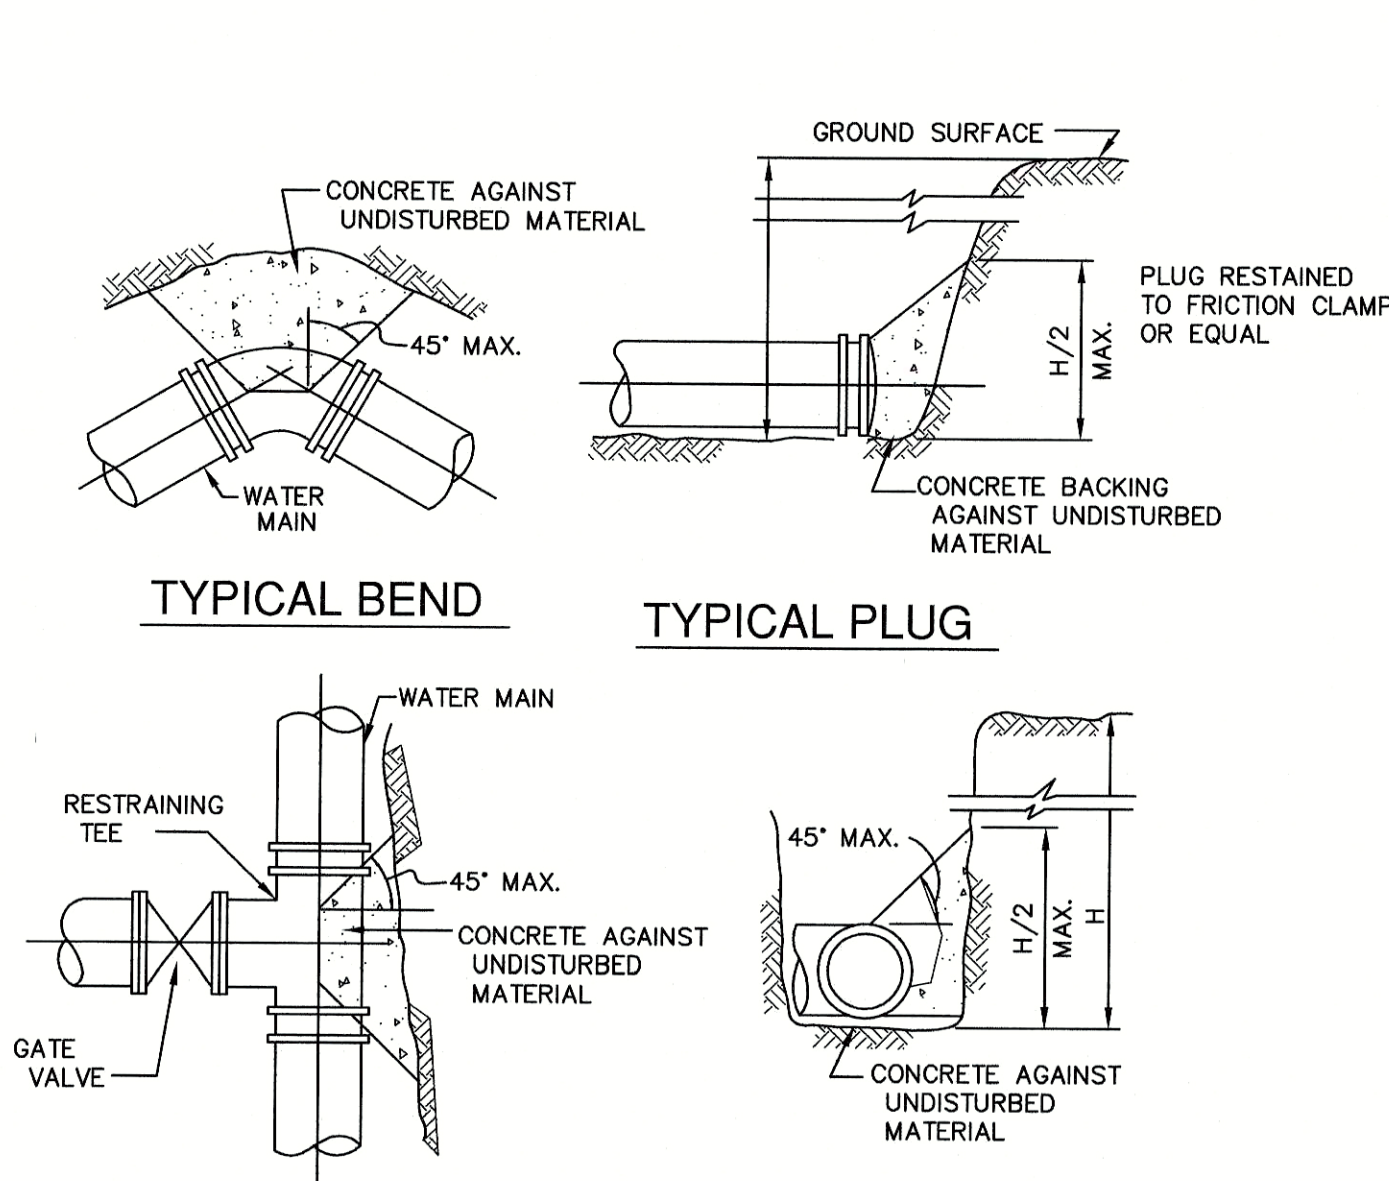


NOTE: CONCRETE FOR THRUST BLOCKS SHALL BE NO LONGER THAN THE RATIO OF 2 1/2 : 5 1/2 AND SHALL HAVE A MINIMUM COMPRESSION STRENGTH OF 2000 PSI (SO THAT FLANGES AND BOLTS ARE ACCESSIBLE.)

BEARING AREAS OF THRUST BLOCKS (BEARING AREA IN SQUARE FT.)				
PIPE SIZE INCHES	1/4 BEND	1/8 BEND	1/16 BEND OR LESS	PLUG TEES
6 AND 8	8	8		8
10 AND 12	22	13	8	16


TYPICAL THRUST BLOCK DETAIL

NOT TO SCALE

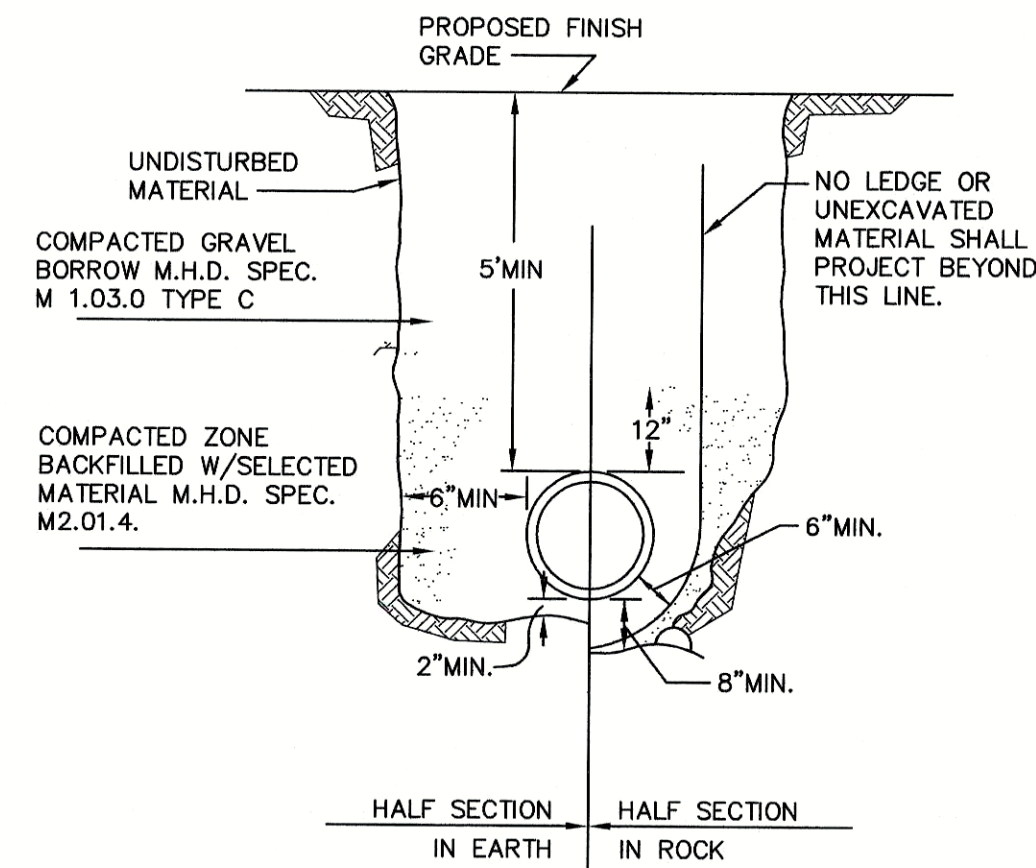


WATER MAIN TRENCH DETAIL

NOT TO SCALE

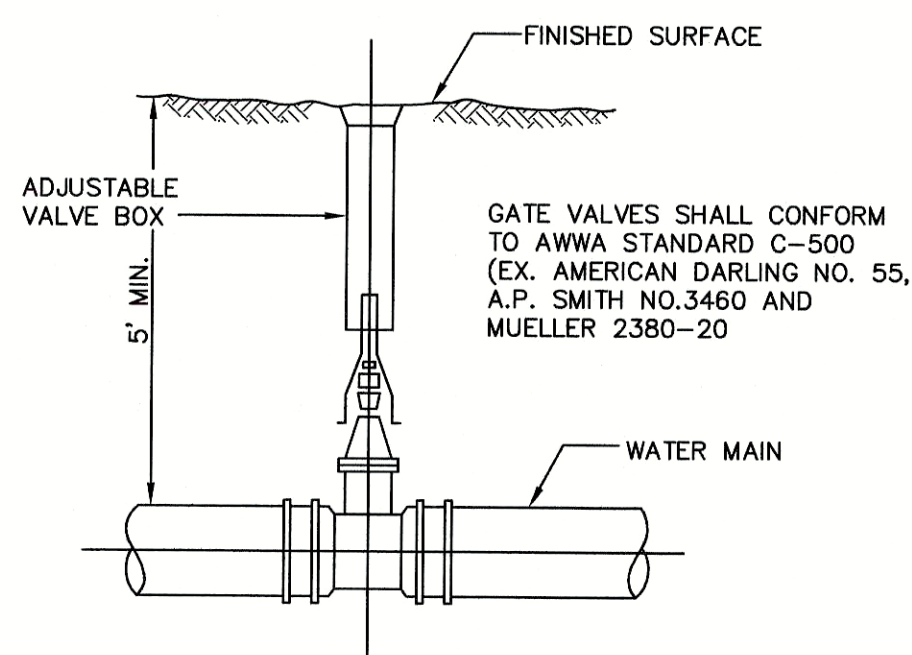


TYPICAL GATE VALVE

NOT TO SCALE

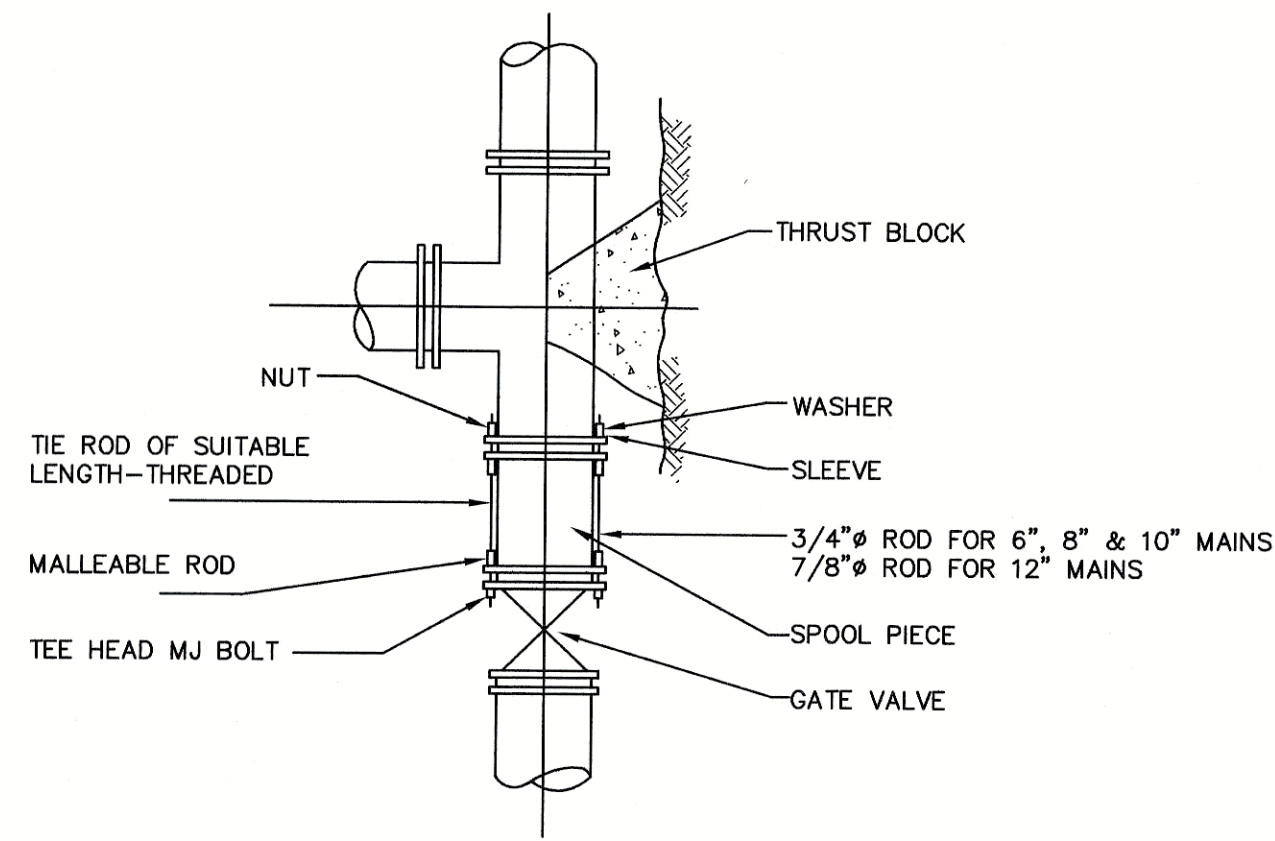


TYPICAL TIED MECHANICAL JOINT
VALVE CONNECTION DETAILS

NOT TO SCALE

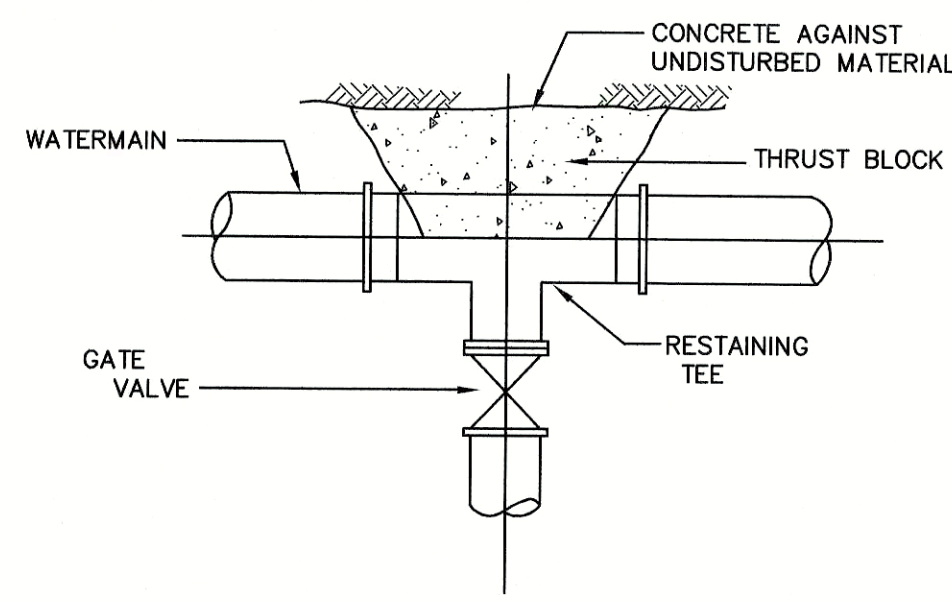


TYPICAL LATERAL GATE VALVE
CONNECTION DETAILS

NOT TO SCALE

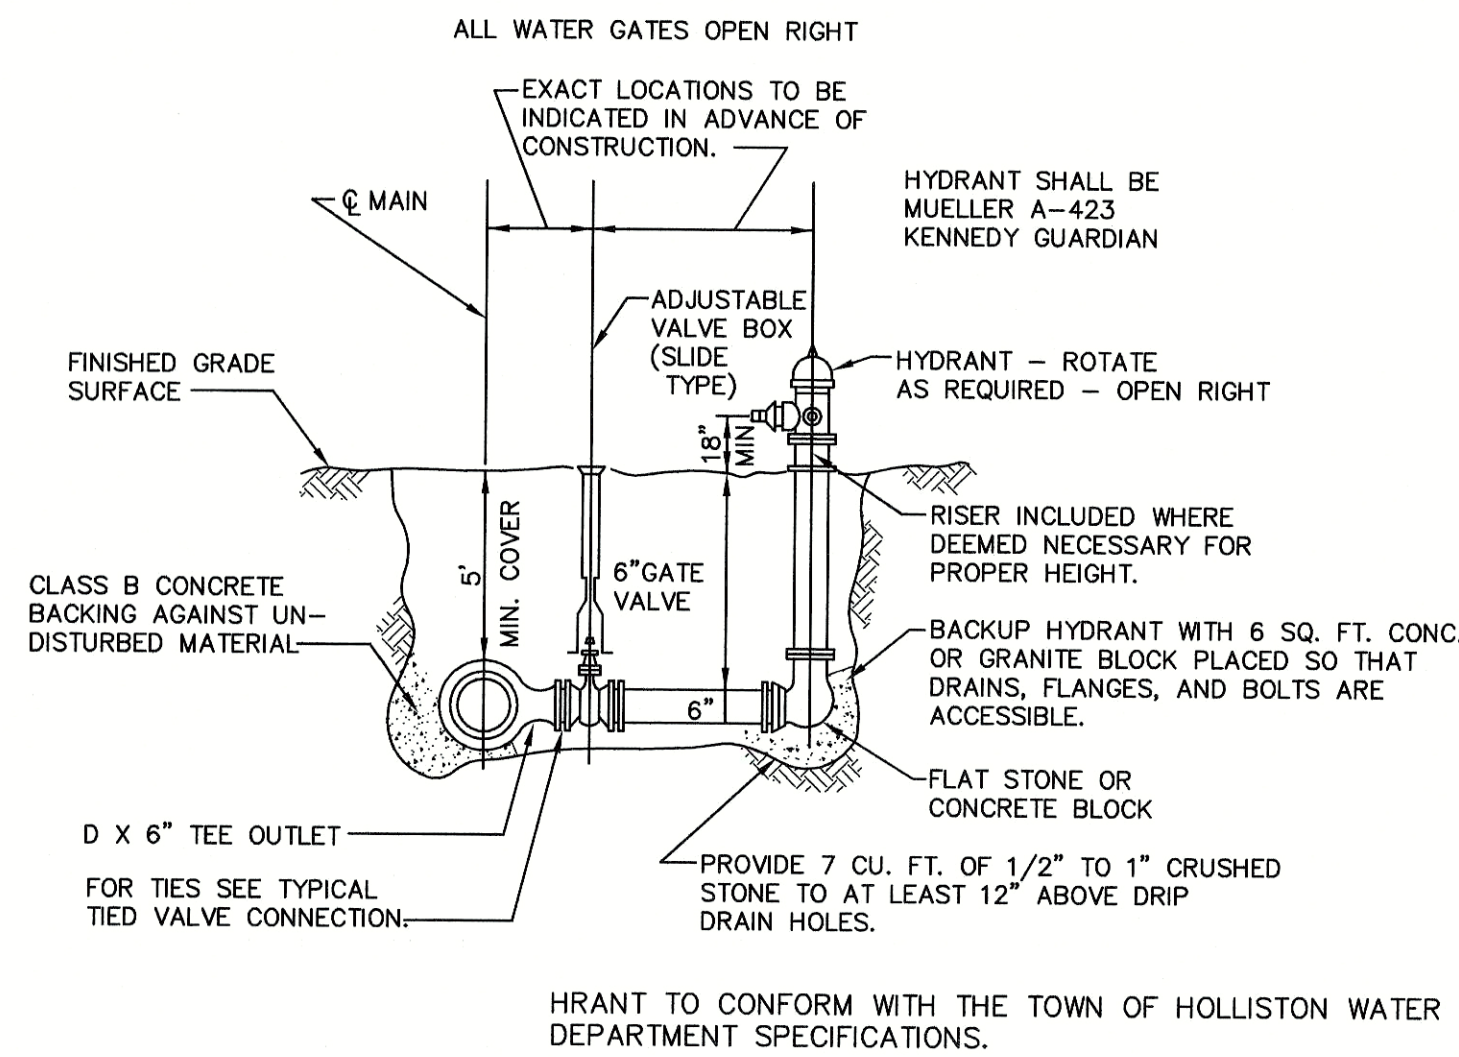


TYPICAL HYDRANT ASSEMBLY DETAIL

NOT TO SCALE

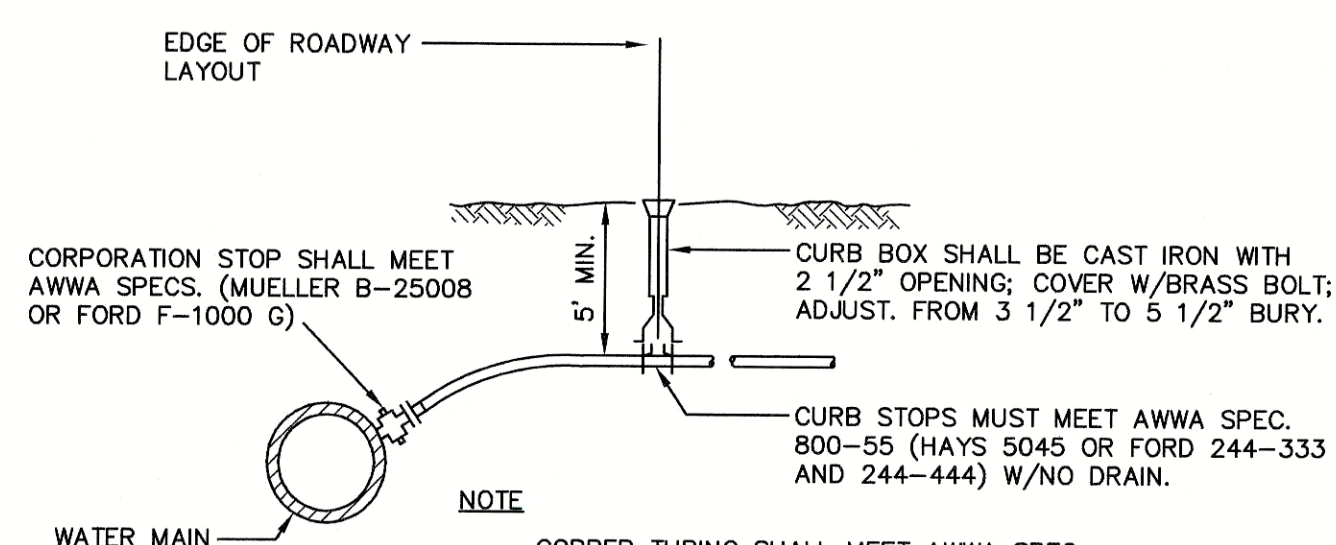

TYPICAL SERVICE CONNECTION


NOT TO SCALE

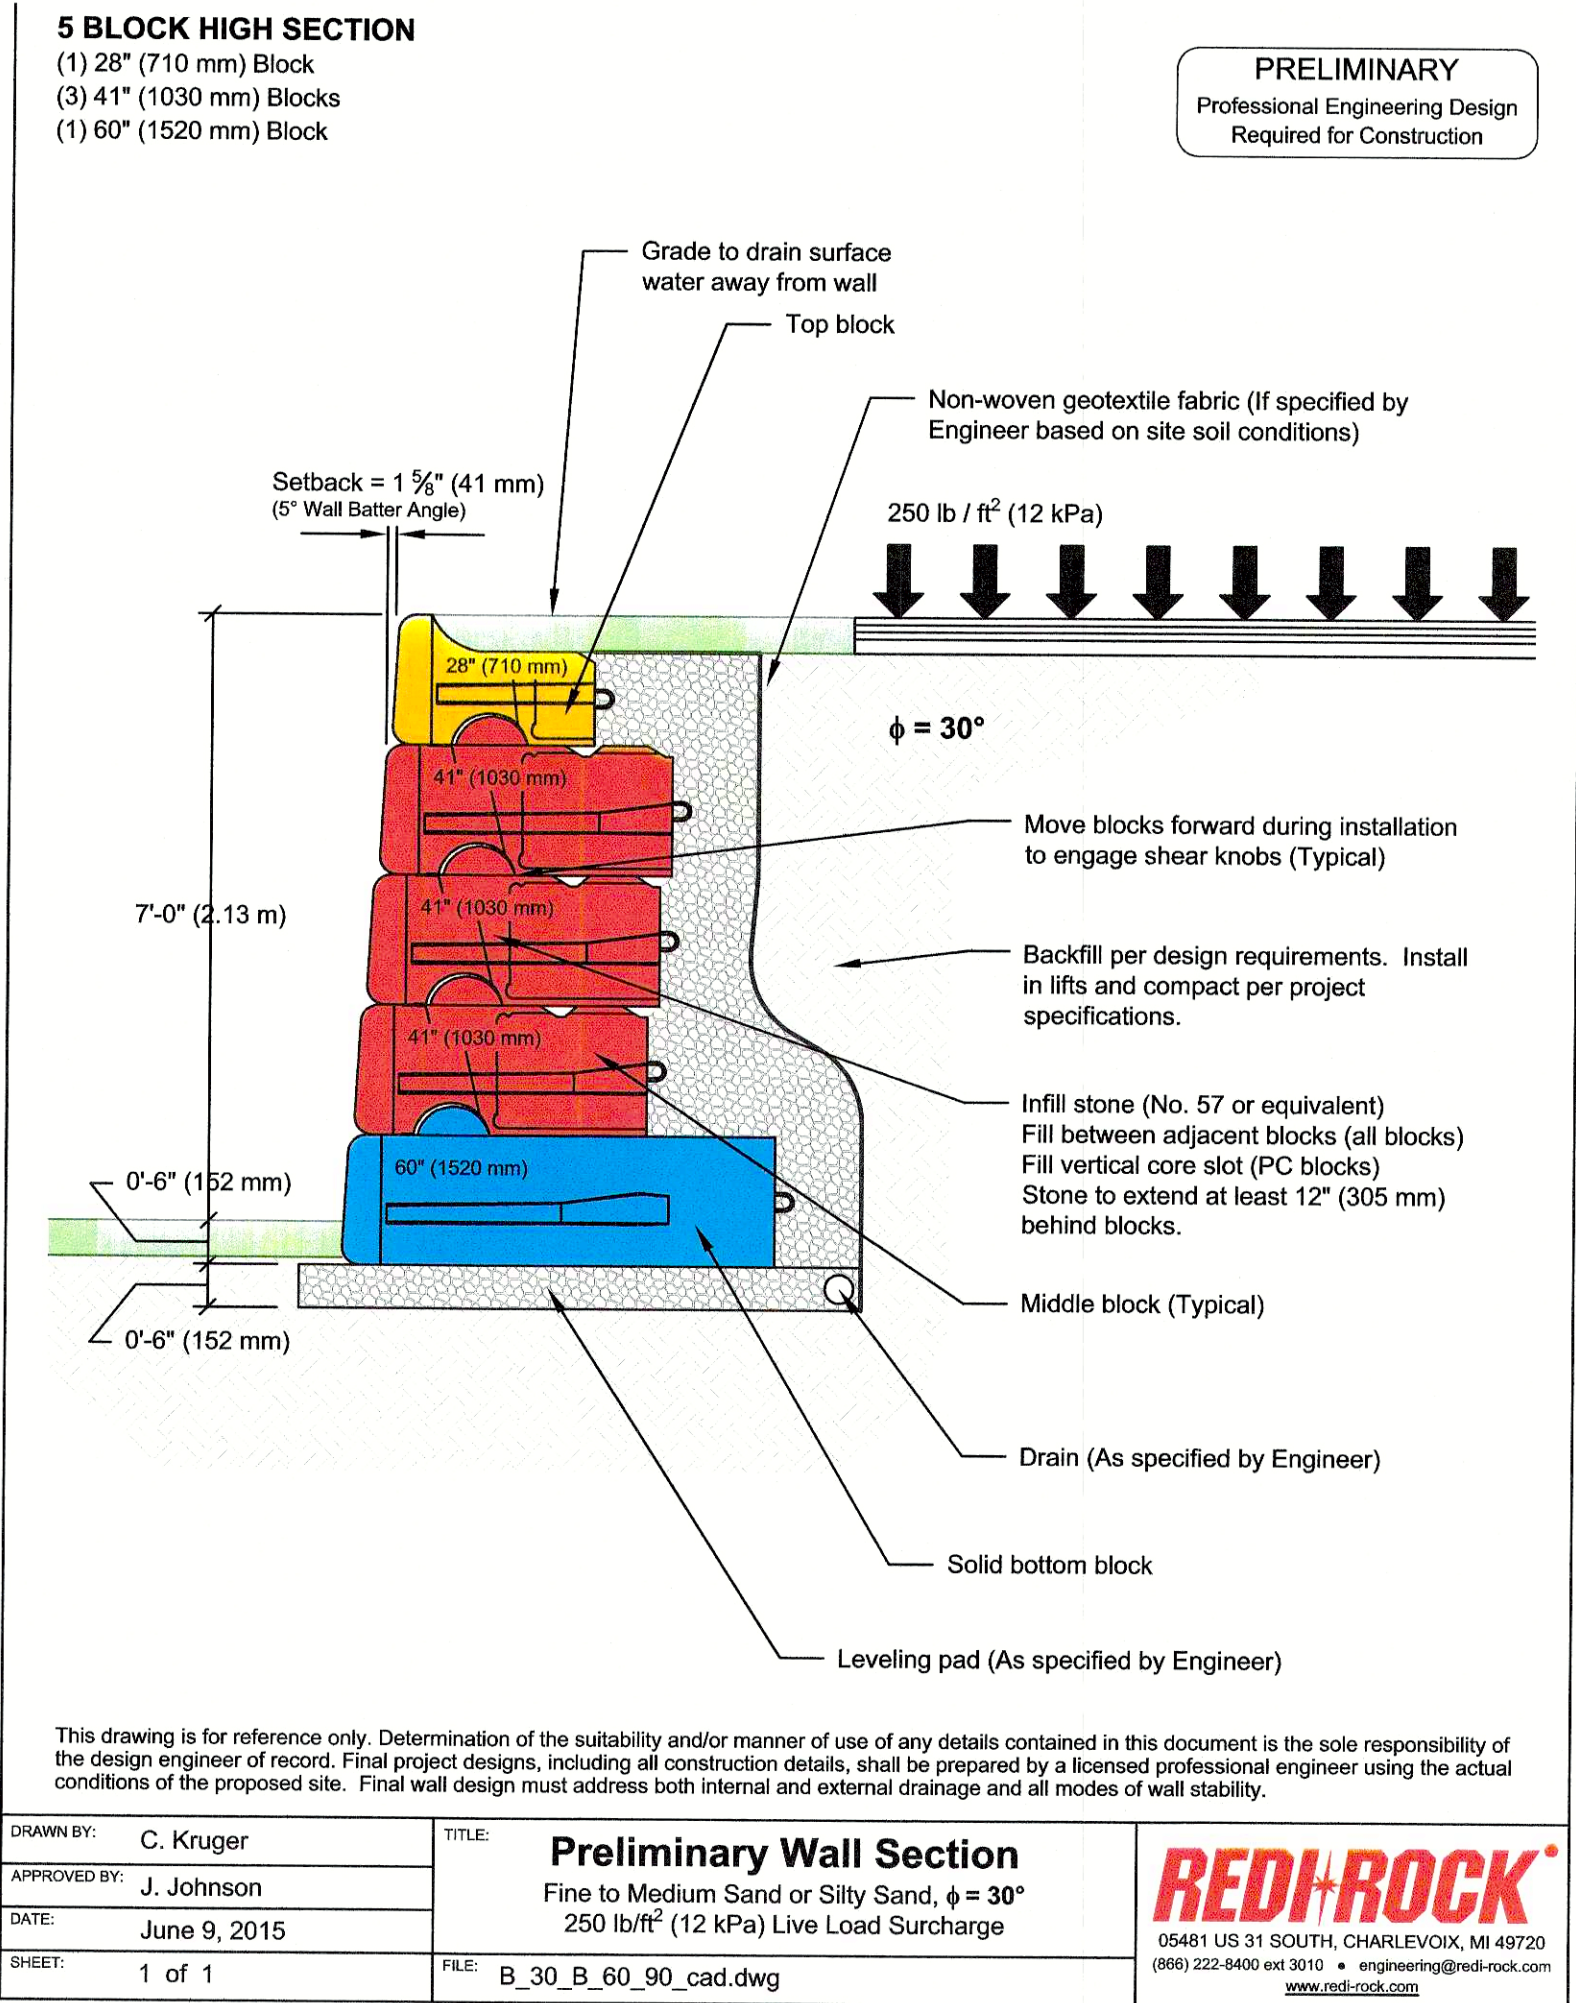

TYPICAL GRAVITY WALL DETAIL

NOT TO SCALE


- NOTES:
1. PROPOSED GEO-GRID "SUREGREEN PP40", POROUS GRASS FINISH (Or Approved Equal)
 2. THE GEO-GRID SYSTEM SHALL BE INSTALLED PER THE MANUFACTURERS INSTALLATION GUIDELINES.

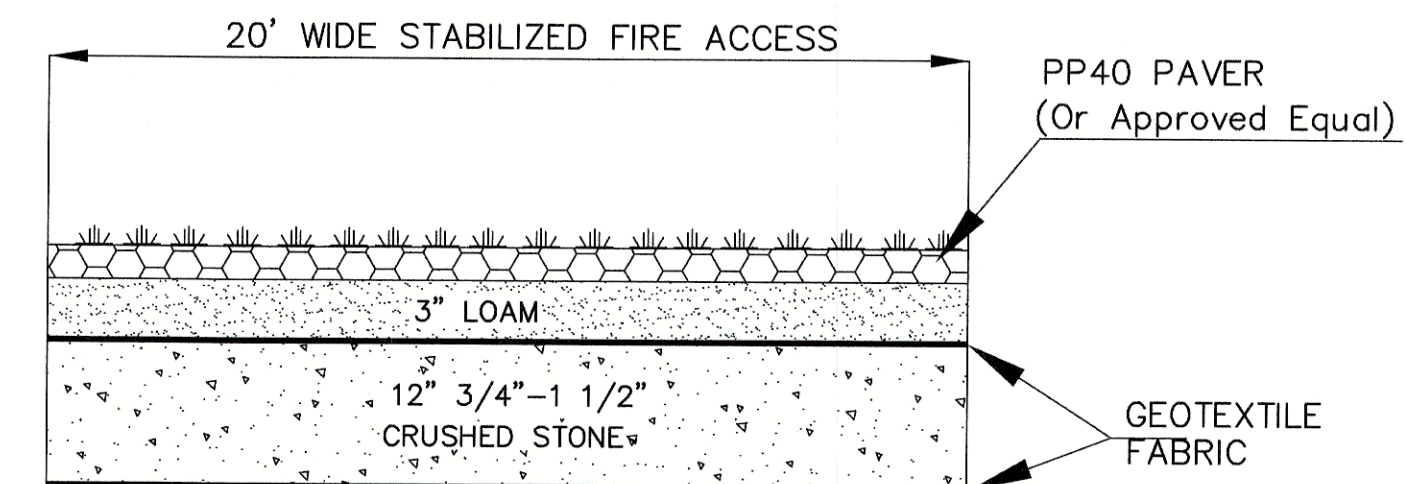

PROPOSED FIRE ACCESS SECTION DETAIL
N.T.S.

- NOTE:
1. ALL WORK IS TO BE DONE IN ACCORDANCE WITH THE TOWN OF HOLLISTON WATER DEPARTMENT RULES AND REGULATIONS AND SPECIFICATIONS.
 2. WATER MAIN INSTALLATION IN AREAS OF FILL SHALL COMPLY WITH A MODIFIED PROCTOR TEST TO 90% COMPACTION DONE IN 12" LIFTS TO ASTM STANDARD D1557.

REVISIONS		DESCRIPTION
No.	DATE	
1	3/05/19	PLG BRD REVIEW COMMENTS
2	3/21/19	PLG BRD REVIEW COMMENTS
3	10/09/19	PARKING AND BUILDING LAYOUT
4	3/29/21	BUILDING EXPANSION

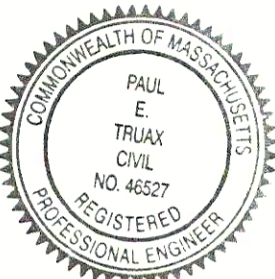


SITE DEVELOPMENT PLAN
"56 BOYNTON ROAD"
HOLLISTON, MASSACHUSETTS

OWNER & APPLICANT
HOPPING BROOK DEVELOPMENT LLC
330 HOPPING BROOK ROAD
HOLLISTON, MASSACHUSETTS 01746


GLM Engineering Consultants, Inc.
19 EXCHANGE STREET
HOLLISTON, MA 01746
P: 508-429-1100
F: 508-429-7160
www.GLMengineering.com

DRW.:	
JOB No.	13,612
DATE:	Feb. 1, 2019
SCALE:	1"=30'
SHEET:	C-8
PLAN #:	27,312

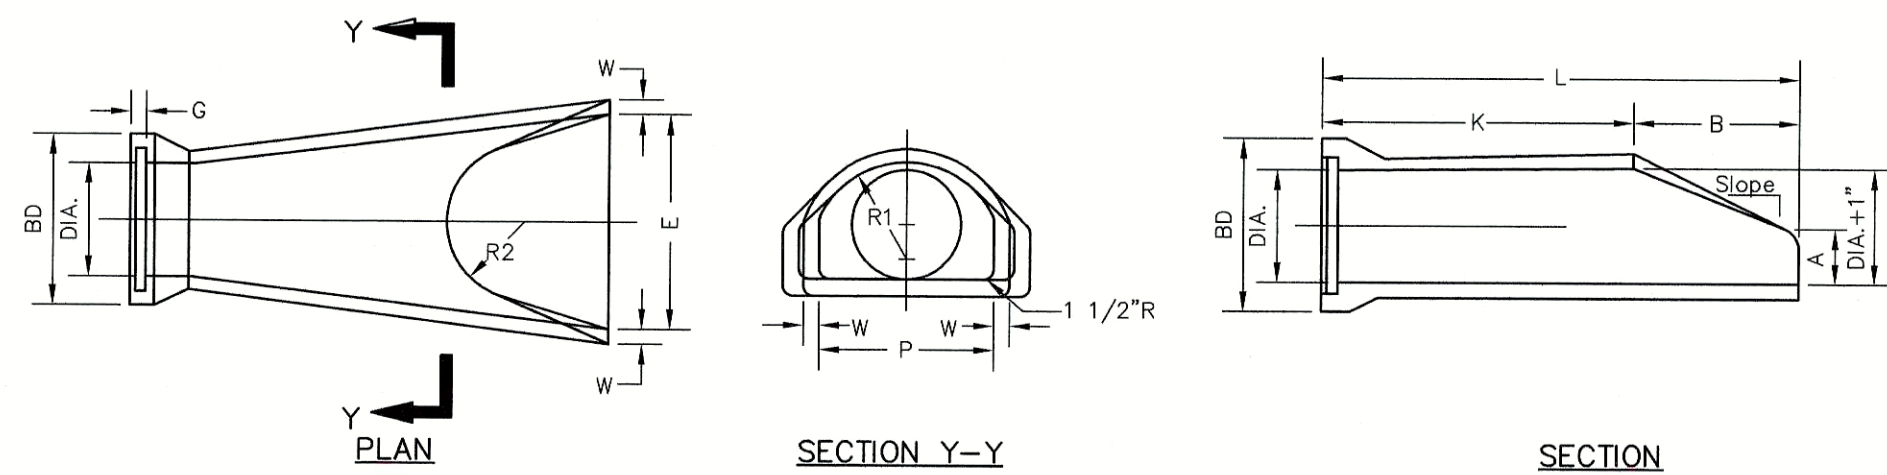

DIA.	W	A	B	C	D	E	BD	K	L	P	DIA. ±1"	R1	R2	S	G	Slope
12"	2"	4"	2'-0"	4'-0 7/8"	6'-1 3/8"	2'-0"	20"	4'-8 1/8"	6'-6 1/8"	19 15/16"	13"	10 1/8"	9"	4"	2 1/2"	3:1
15"	2 1/4"	6"	2'-3"	3'-10"	6'-1 1/2"	2'-6"	24"	4'-3 11/16"	6'-4 11/16"	24 5/16"	16"	12 1/2"	11"	4"	2 1/2"	3:1
18"	2 1/2"	9"	2'-3"	3'-10"	6'-1"	3'-0"	28"	4'-3 7/8"	6'-4 7/8"	29"	19"	15 1/2"	12"	4"	2 3/4"	3:1
21"	2 3/4"	9"	2'-11"	3'-2"	6'-1"	3'-6"	32"	3'-8 5/16"	6'-7 3/16"	31 5/8"	22"	16 1/8"	13"	4"	2 3/4"	3:1
24"	3"	9 1/2"	3'-7 1/2"	2'-6"	6'-1"	4'-0"	36"	3'-0 1/2"	6'-8"	33 3/16"	25"	16 13/16"	14"	4"	3"	3:1


R.C.P. FLARED END SECTION DETAILS
NOT TO SCALE

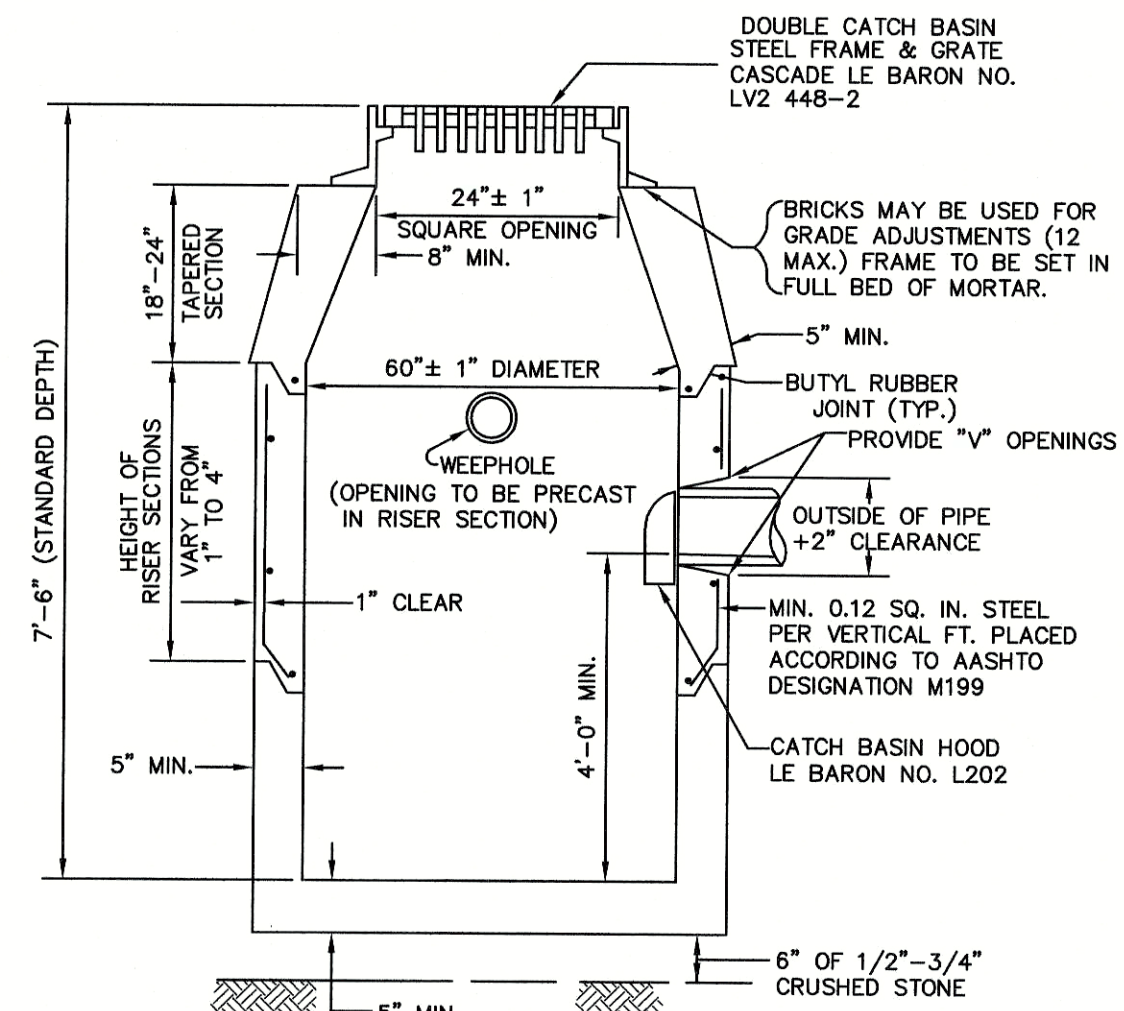


- NOTES:
1. NO BELL ENDS IN CATCH BASIN. CONNECTIONS TO BE TIGHTLY SEALED WITH MORTAR.
 2. TRANSITION CURBS TO BE INSTALLED AT ALL CATCH BASINS.
 3. STORM DRAINAGE PIPING SHALL BE REINFORCED CONCRETE PIPE WITH RUBBER GASKETS UNLESS OTHERWISE NOTED. REINFORCED CONCRETE PIPE - ASTM C78 Min Class III. Packerhead type process shall be used. Joints & Gaskets for Pipe - ASTM C443.

PRECAST CONCRETE CATCH BASIN DETAIL
NOT TO SCALE

MANUFACTURED BY:
SCITUATE/RAY
PRECAST CONCRETE PRODUCTS CORP.
MARSHFIELD, MA
1-800-440-0009

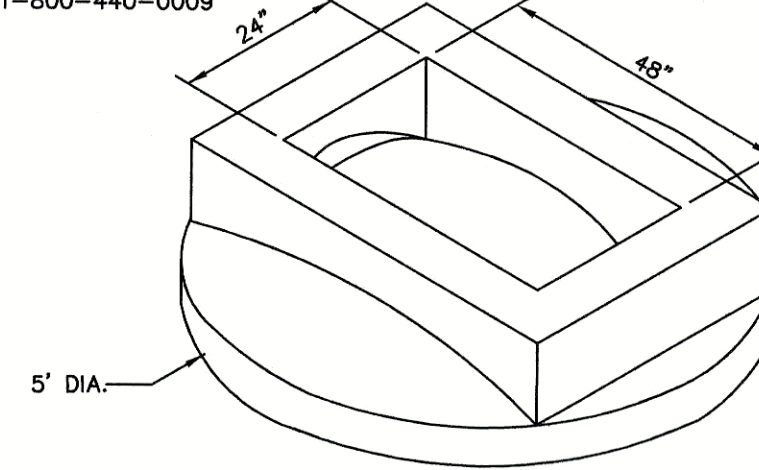


DOUBLE OPEN CATCH BASIN DOME TOP (DBL CB)
NOT TO SCALE

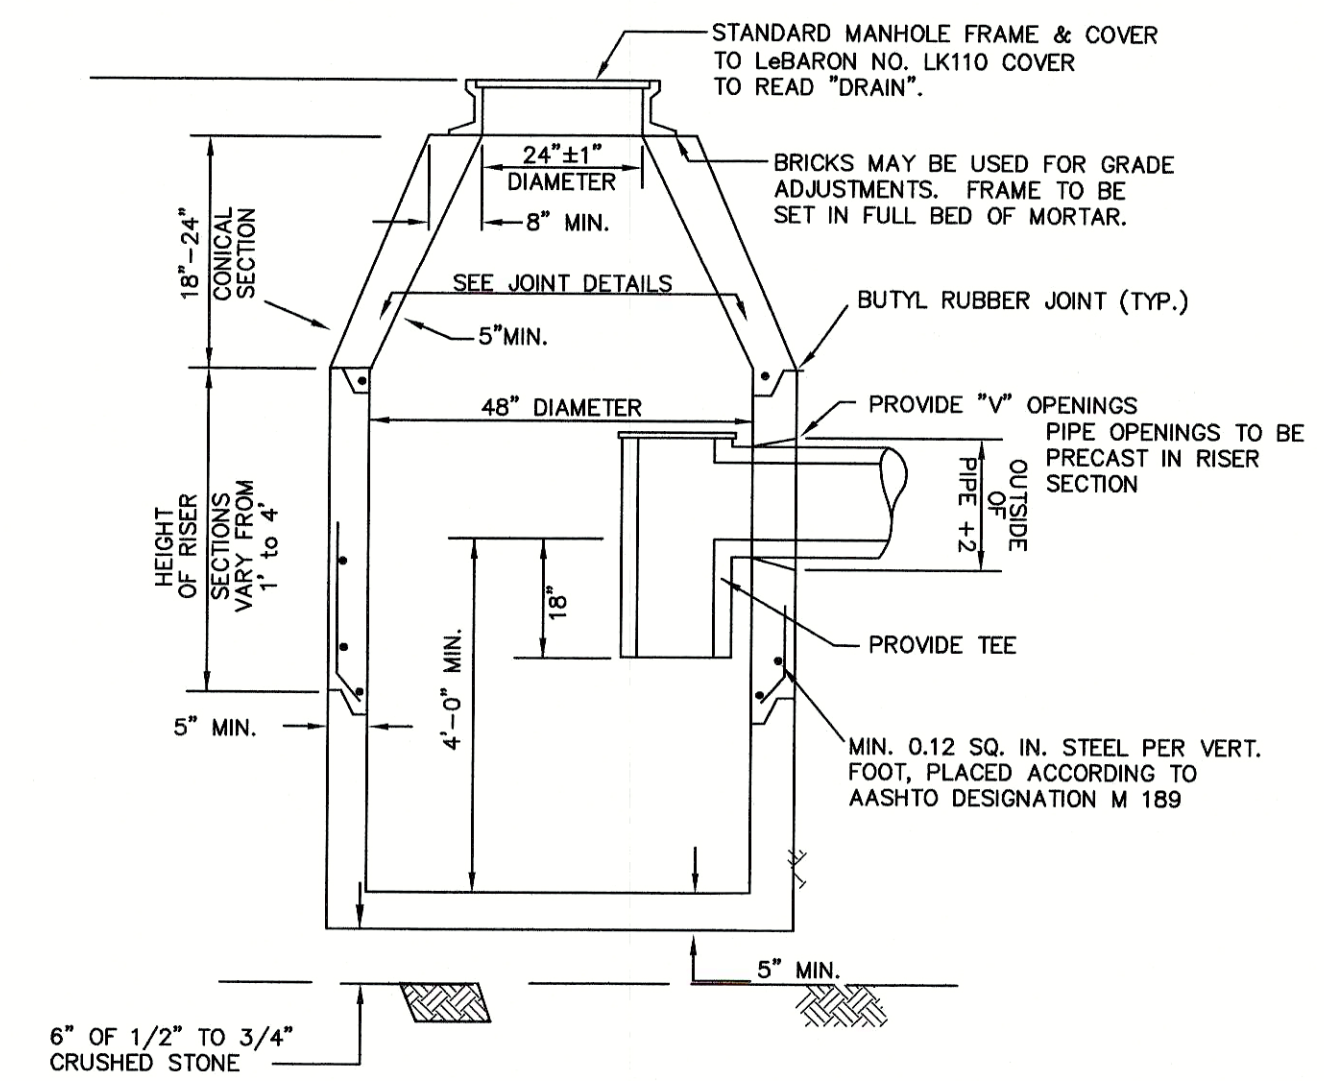


PRECAST CONCRETE MANHOLE DETAIL
NOT TO SCALE


Each six-inch layer shall be gravel conforming to Section M1.03.0, Type C of the Standard Specs. The surface shall be thoroughly compacted and brought to a true and even grade at the gravel base plane. Total depth of gravel at all points after complete compaction shall be not less than twelve (12) inches.

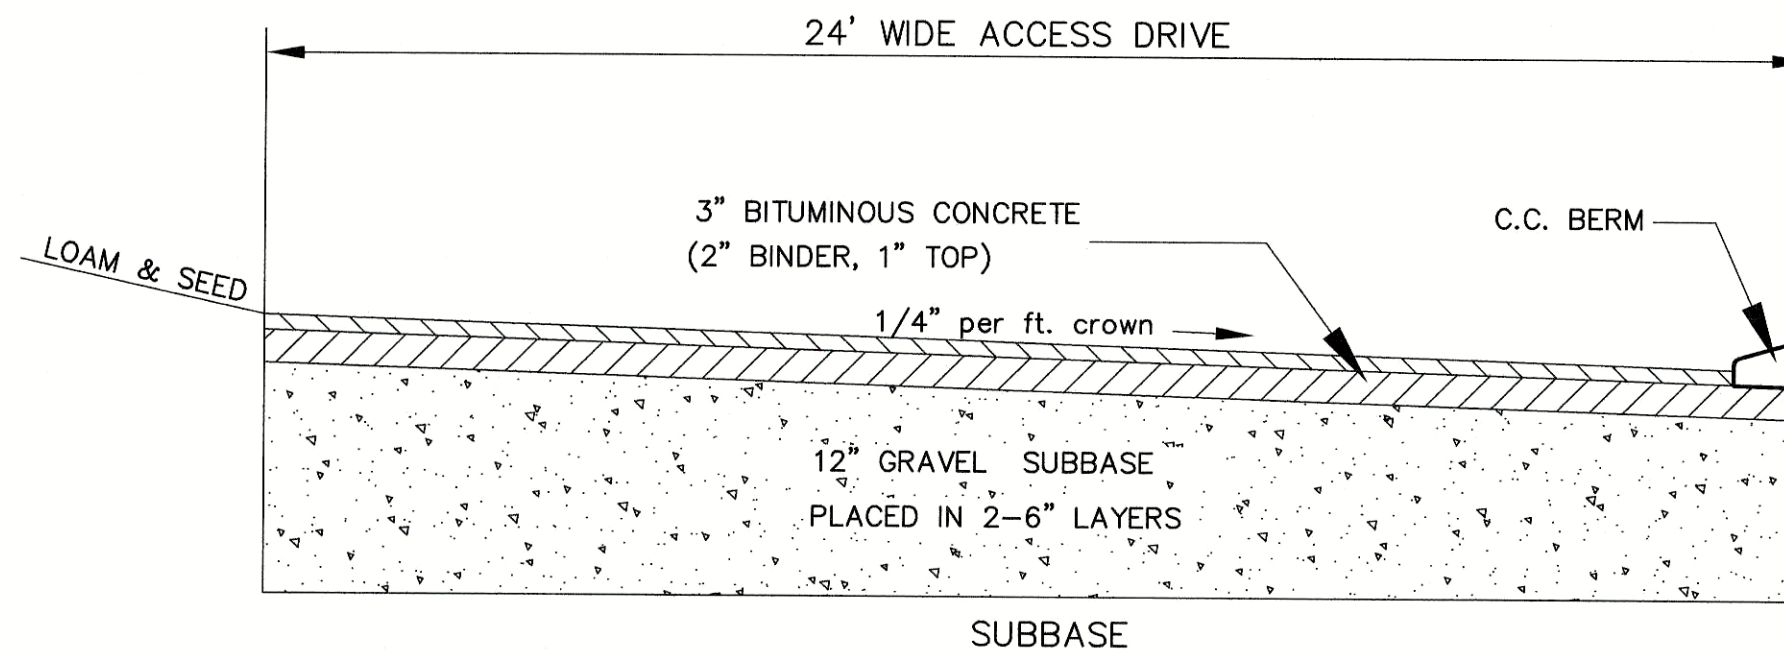

ACCESS ROAD CROSS SECTION
NOT TO SCALE

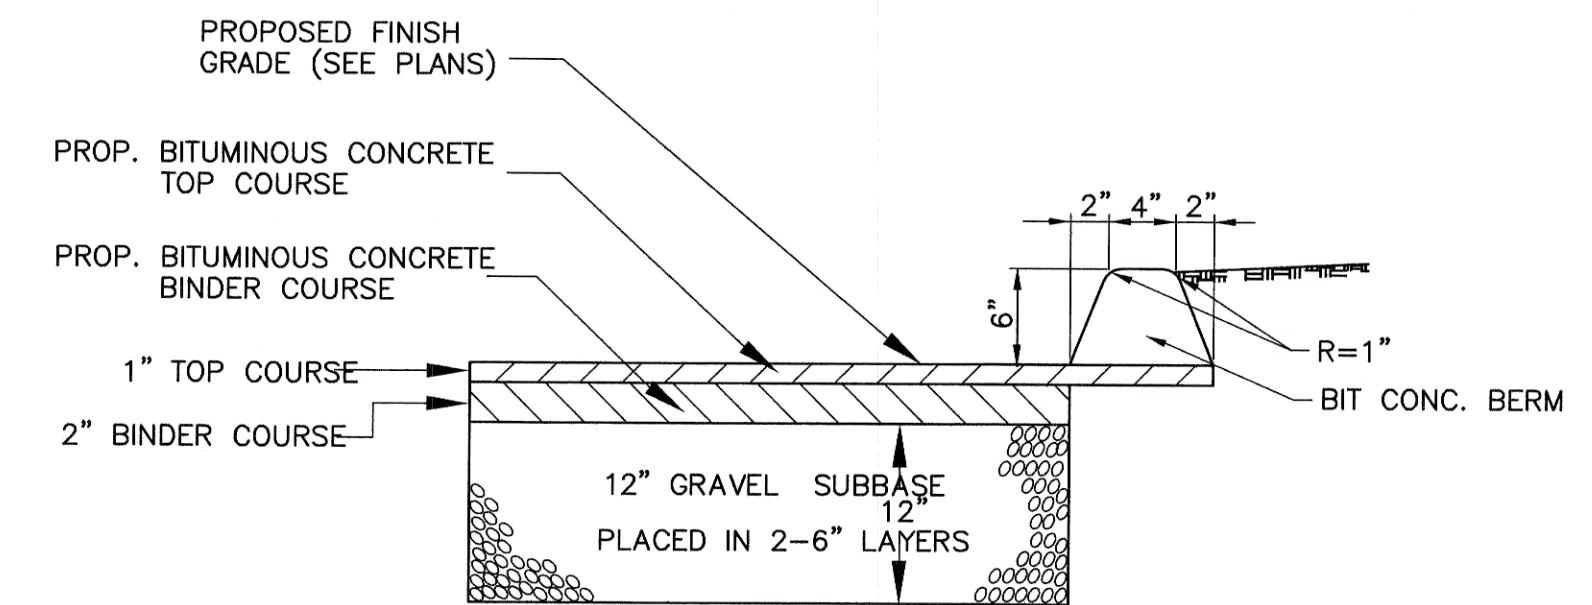


BITUMINOUS BERM DETAIL
NOT TO SCALE

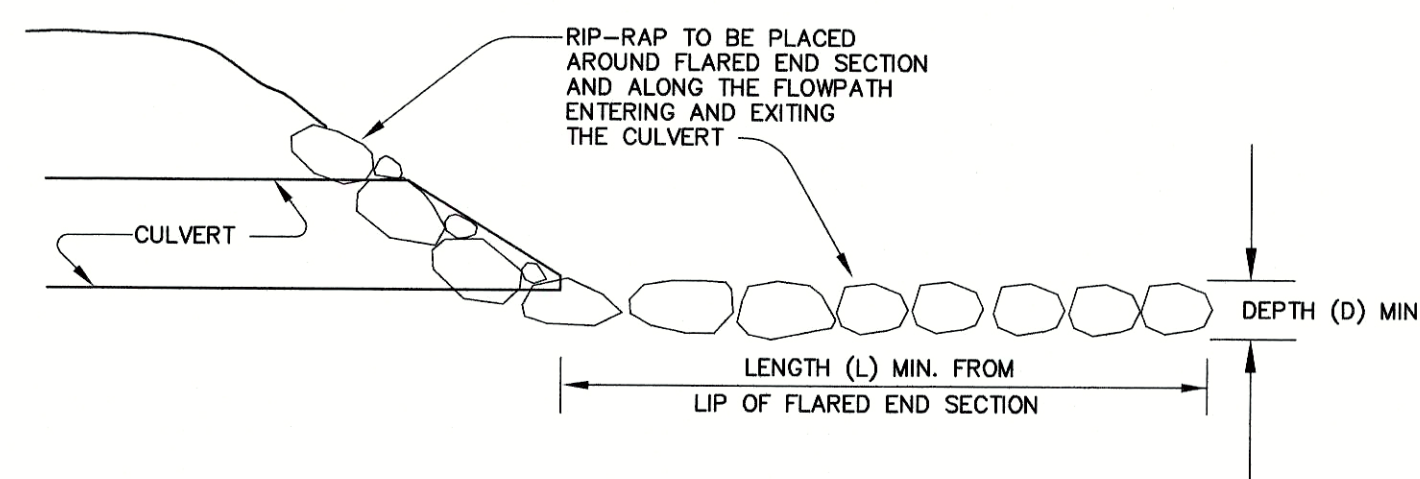


OUTLET	STONE SIZE (MIN)	W	L	D
#1RG	3 INCH	6 FT	12 FT	10 INCH
#2RG	3 INCH	6 FT	12 FT	10 INCH

DETAIL OF RIP-RAP AT FLARED END SECTIONS
N.T.S.

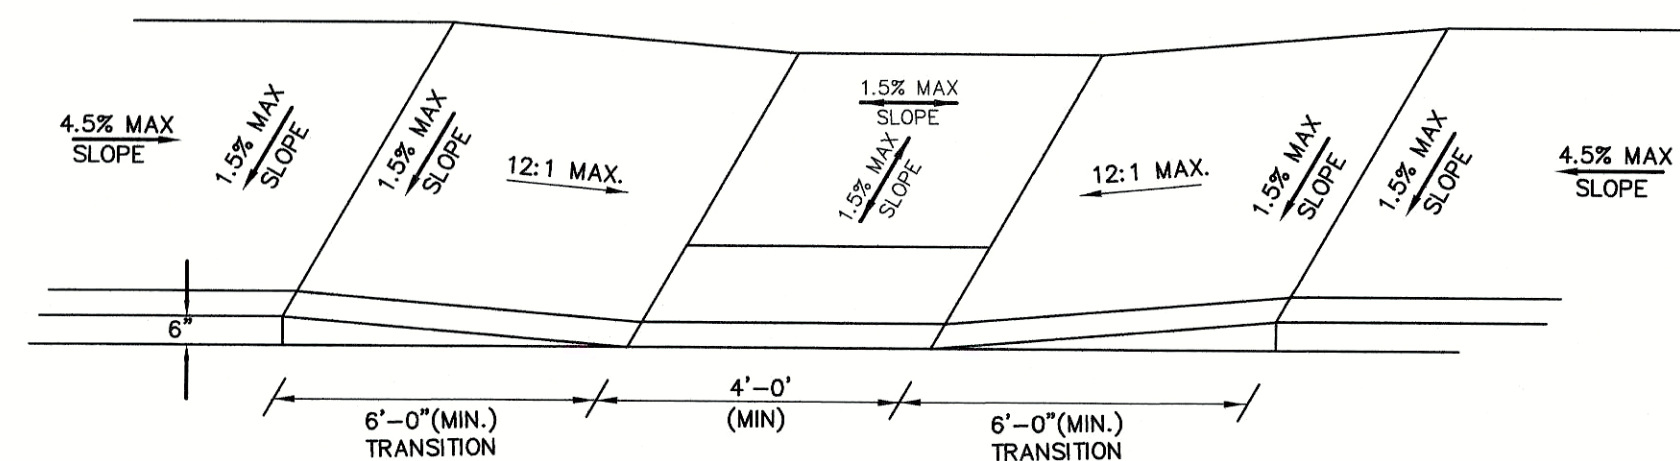


*THE DIMENSIONS ARE SUBJECT TO CHANGE IN THE FIELD IN EXISTING APPURTENANCES OR CONDITIONS WILL MAKE THE RAMP LOCATIONS IMPRACTICAL OR UNSAFE. CONSULT CIVIL ENGINEER PRIOR TO MAKING ANY MODIFICATIONS.

HANDICAP SIDEWALK CURB CUT DETAIL
NOT TO SCALE

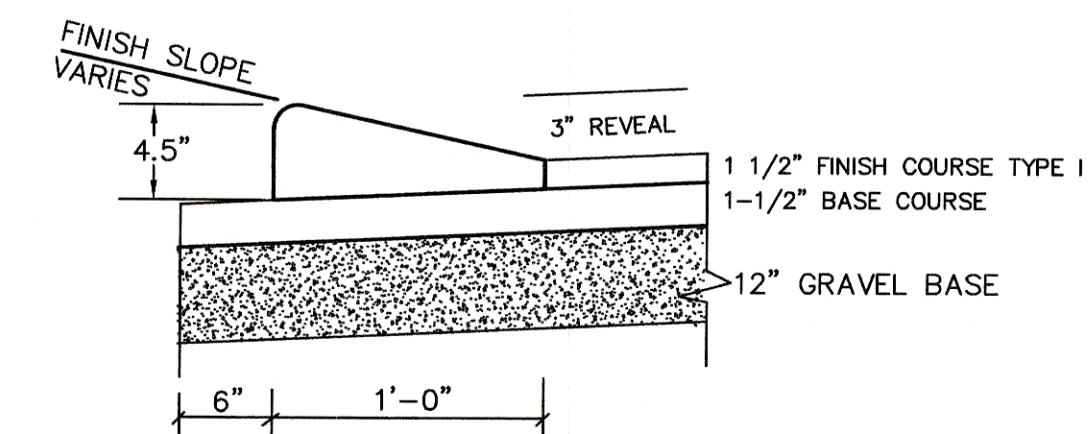

CAPE COD BERM DETAIL
NOT TO SCALE

DETAILS

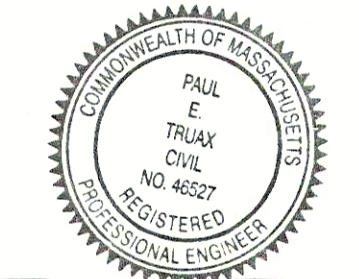


Paul E. Triak (4-2-2021)

AMENDED SITE DEVELOPMENT PLAN
"56 BOYNTON ROAD"
HOLLISTON, MASSACHUSETTS


OWNER & APPLICANT
HOPPING BROOK DEVELOPMENT LLC
330 HOPPING BROOK ROAD
HOLLISTON, MASSACHUSETTS 01746

GLM Engineering Consultants, Inc.
19 EXCHANGE STREET
HOLLISTON, MA 01746
P: 508-429-1100
F: 508-429-7160
www.GLMengineering.com

DRW.:	
JOB No.	13,612
DATE:	Feb. 1, 2019
SCALE:	1"=30'
SHEET:	C-9
PLAN #:	27,312

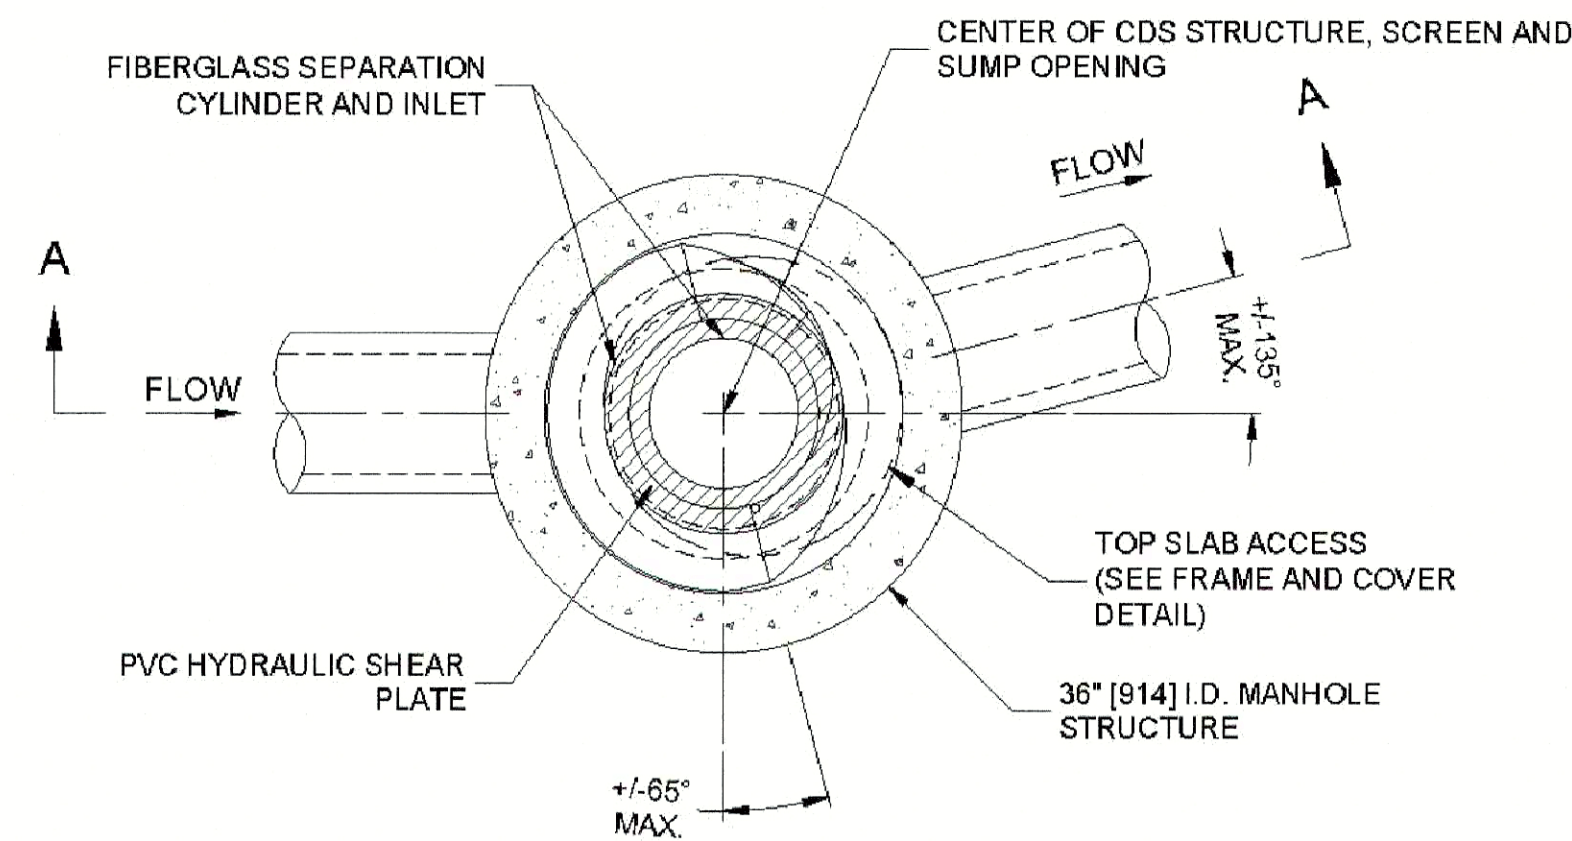

PLAN VIEW B-B
N.T.S.

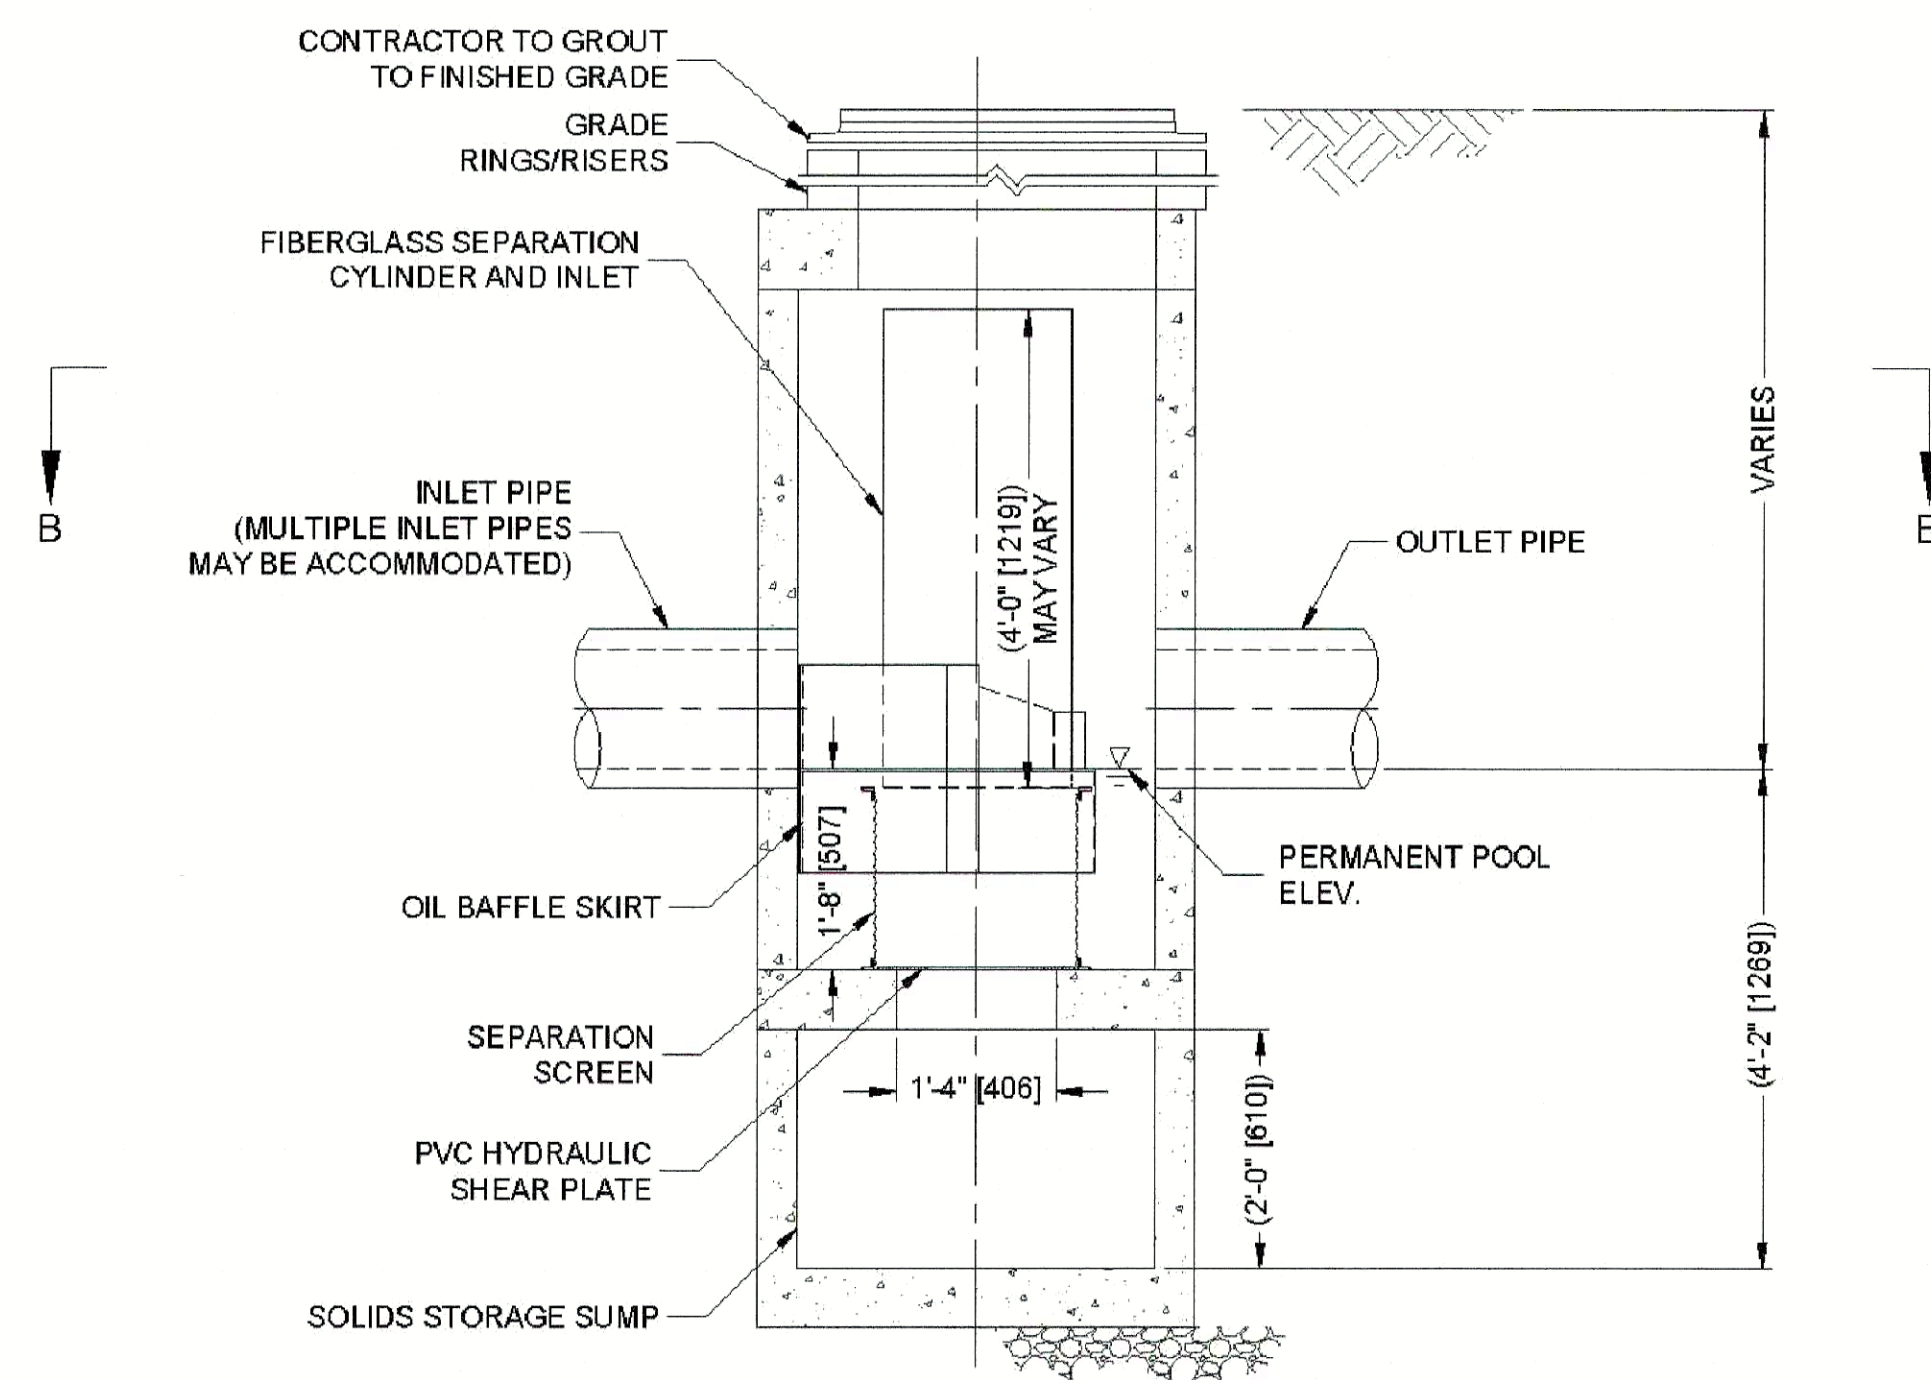


ELEVATION A-A
N.T.S.



CDS1515-3-C DESIGN NOTES

CDS1515-3-C RATED TREATMENT CAPACITY IS 1.0 CFS, OR PER LOCAL REGULATIONS. MAXIMUM HYDRAULIC INTERNAL BYPASS CAPACITY IS 6.0 CFS. IF THE SITE CONDITIONS EXCEED 6.0 CFS, AN UPSTREAM BYPASS STRUCTURE IS REQUIRED.

THE STANDARD CDS1515-3-C CONFIGURATION IS SHOWN.

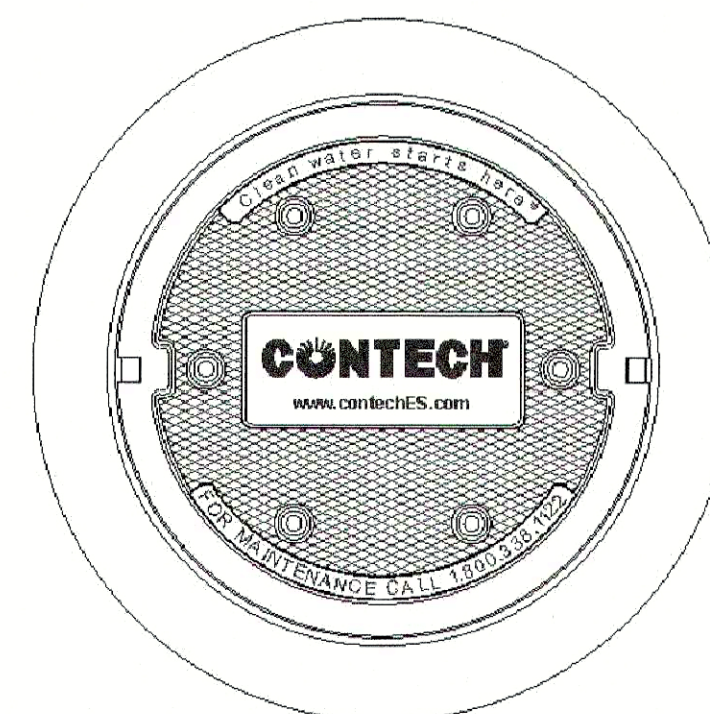

FRAME AND COVER
(DIAMETER VARIES)
N.T.S.

SITE SPECIFIC DATA REQUIREMENTS

STRUCTURE ID			
WATER QUALITY FLOW RATE (CFS OR L/s)		*	
PEAK FLOW RATE (CFS OR L/s)		*	
RETURN PERIOD OF PEAK FLOW (YRS)		*	
SCREEN APERTURE (2400 OR 4700)		*	
PIPE DATA:	I. E.	MATERIAL	DIAMETER
INLET PIPE 1	*	*	*
INLET PIPE 2	*	*	*
OUTLET PIPE	*	*	*
RIM ELEVATION			*
ANTI-FLOTATION BALLAST		WIDTH	HEIGHT
		*	*
NOTES/SPECIAL REQUIREMENTS:			
* PER ENGINEER OF RECORD			

GENERAL NOTES

- CONTECH TO PROVIDE ALL MATERIALS UNLESS NOTED OTHERWISE.
- FOR SITE SPECIFIC DRAWINGS WITH DETAILED STRUCTURE DIMENSIONS AND WEIGHT, PLEASE CONTACT YOUR CONTECH ENGINEERED SOLUTIONS LLC REPRESENTATIVE. www.ContechES.com
- CDS WATER QUALITY STRUCTURE SHALL BE IN ACCORDANCE WITH ALL DESIGN DATA AND INFORMATION CONTAINED IN THIS DRAWING. CONTRACTOR TO CONFIRM STRUCTURE MEETS REQUIREMENTS OF PROJECT.
- STRUCTURE SHALL MEET AASHTO HS20 LOAD RATING, ASSUMING EARTH COVER OF 0' - 2', AND GROUNDWATER ELEVATION AT, OR BELOW, THE OUTLET PIPE INVERT ELEVATION. ENGINEER OF RECORD TO CONFIRM ACTUAL GROUNDWATER ELEVATION. CASTINGS SHALL MEET AASHTO M306 AND BE CAST WITH THE CONTECH LOGO.
- IF REQUIRED, PVC HYDRAULIC SHEAR PLATE IS PLACED ON SHELF AT BOTTOM OF SCREEN CYLINDER. REMOVE AND REPLACE AS NECESSARY DURING MAINTENANCE CLEANING.
- CDS STRUCTURE SHALL BE PRECAST CONCRETE CONFORMING TO ASTM C-478 AND AASHTO LOAD FACTOR DESIGN METHOD.

INSTALLATION NOTES

- ANY SUB-BASE, BACKFILL DEPTH, AND/OR ANTI-FLOTATION PROVISIONS ARE SITE-SPECIFIC DESIGN CONSIDERATIONS AND SHALL BE SPECIFIED BY ENGINEER OF RECORD.
- CONTRACTOR TO PROVIDE EQUIPMENT WITH SUFFICIENT LIFTING AND REACH CAPACITY TO LIFT AND SET THE CDS MANHOLE STRUCTURE.
- CONTRACTOR TO INSTALL JOINT SEALANT BETWEEN ALL STRUCTURE SECTIONS AND ASSEMBLE STRUCTURE.
- CONTRACTOR TO PROVIDE, INSTALL, AND GROUT INLET AND OUTLET PIPE(S). MATCH PIPE INVERTS WITH ELEVATIONS SHOWN. ALL PIPE CENTERLINES TO MATCH PIPE OPENING CENTERLINES.
- CONTRACTOR TO TAKE APPROPRIATE MEASURES TO ASSURE UNIT IS WATER TIGHT, HOLDING WATER TO FLOWLINE INVERT MINIMUM. IT IS SUGGESTED THAT ALL JOINTS BELOW PIPE INVERTS ARE GROUTED.



www.contechES.com
9025 Centre Pointe Dr., Suite 400, West Chester, OH 45069
800-336-1122 513-645-7000 513-645-7993 FAX

CDS1515-3-C
ONLINE CDS
STANDARD DETAIL

REVISIONS		DESCRIPTION
No.	DATE	
1	3/05/19	PLG BRD REVIEW COMMENTS
2	3/21/19	PLG BRD REVIEW COMMENTS
3	10/09/19	PARKING AND BUILDING LAYOUT
4	3/29/21	BUILDING EXPANSION



AMENDED SITE DEVELOPMENT PLAN
"56 BOYNTON ROAD"
HOLLISTON, MASSACHUSETTS


OWNER & APPLICANT

HOPPING BROOK DEVELOPMENT LLC
330 HOPPING BROOK ROAD
HOLLISTON, MASSACHUSETTS 01746

GLM Engineering
Consultants, Inc.
19 EXCHANGE STREET
HOLLISTON, MA 01746
P: 508-429-1100
F: 508-429-7160
www.GLMengineering.com

DRW.:	
JOB No.	13,612
DATE:	Feb. 1, 2019
SCALE:	1"=30'
SHEET:	C-10
PLAN #:	27,312

PRETREATMENT WATER QUALITY INLET DETAIL

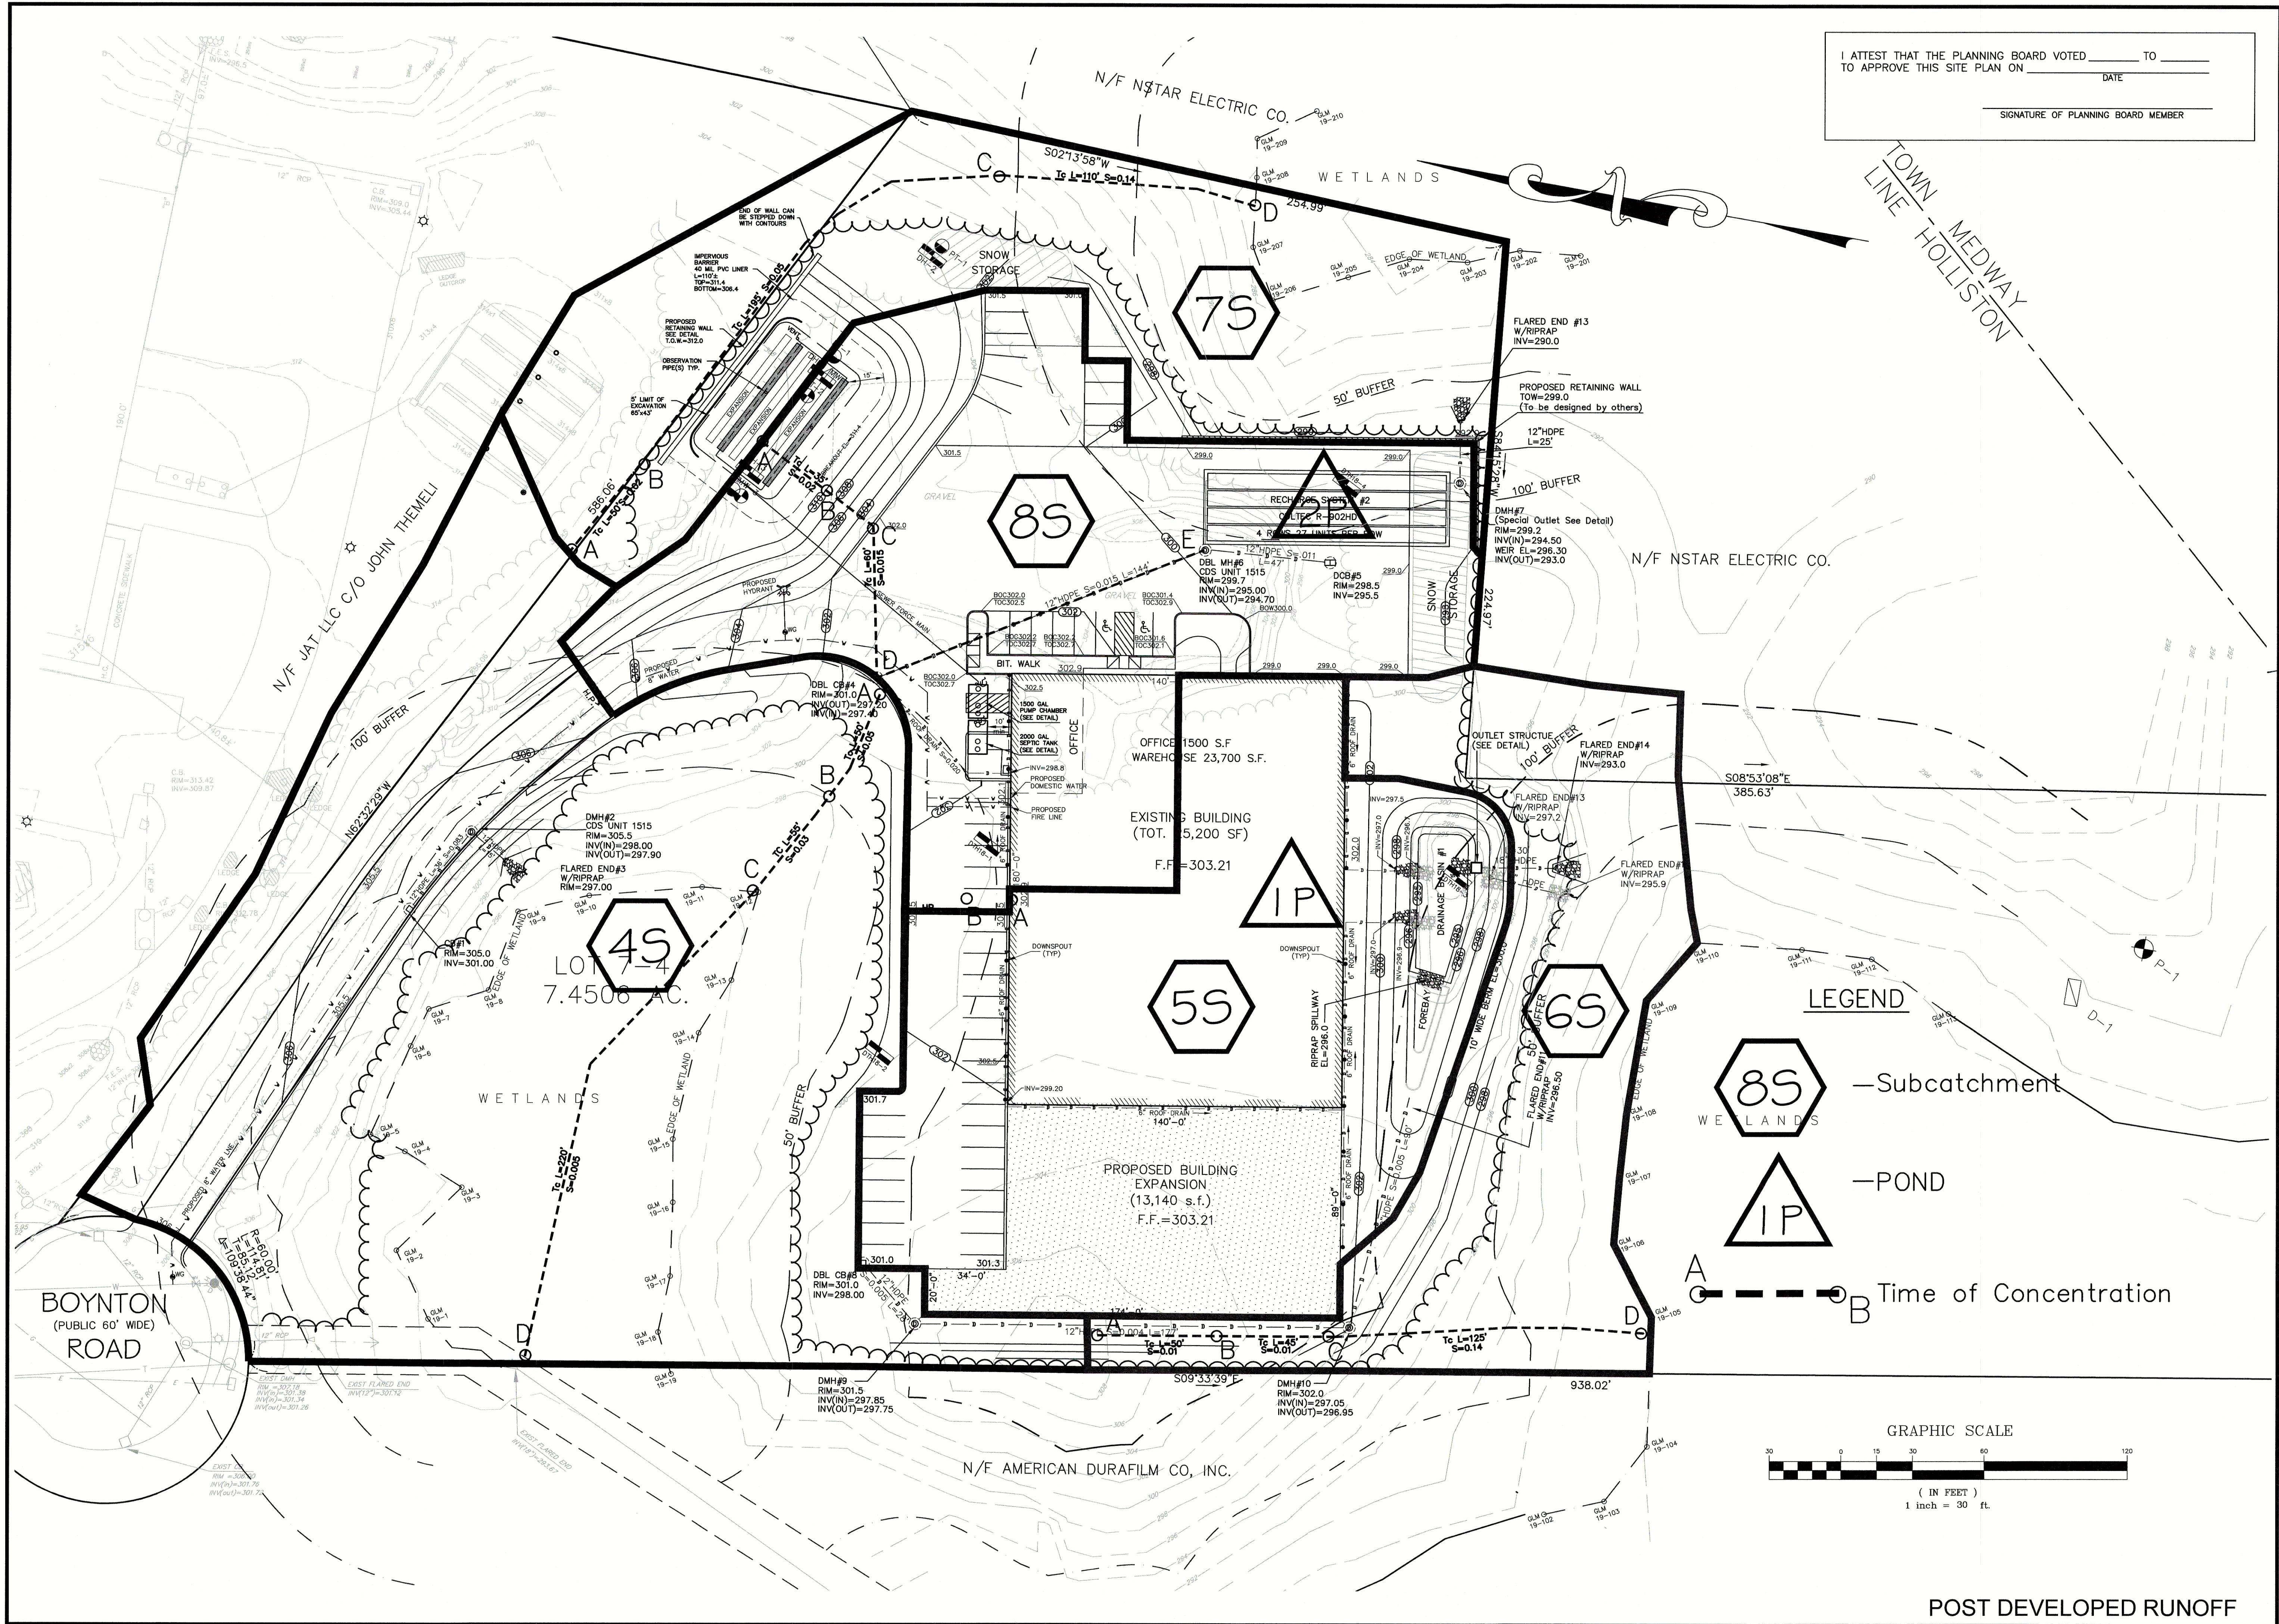


REVISIONS		DESCRIPTION
No.	DATE	PLG BRD REVIEW COMMENTS
1	3/05/19	PARKING AND BUILDING LAYOUT
2	10/09/19	PARKING AND BUILDING LAYOUT
3	10/09/19	PARKING AND BUILDING LAYOUT
4	3/29/21	BUILDING EXPANSION

4/2/2021

4/2/2021

SITE DEVELOPMENT PLAN "56 BOYNTON ROAD" HOLLISTON, MASSACHUSETTS	
OWNER & APPLICANT HOPPING BROOK DEVELOPMENT LLC 330 HOPPING BROOK ROAD HOLLISTON, MASSACHUSETTS 01746	
GLM Engineering Consultants, Inc. 19 EXCHANGE STREET HOLLISTON, MA 01746 P: 508-429-1100 F: 508-429-7160 www.GLMengineering.com	
DRW.:	
JOB No.	13,612
DATE:	Feb. 1, 2019
SCALE:	1"=30'
SHEET:	2 of 3
PLAN #:	

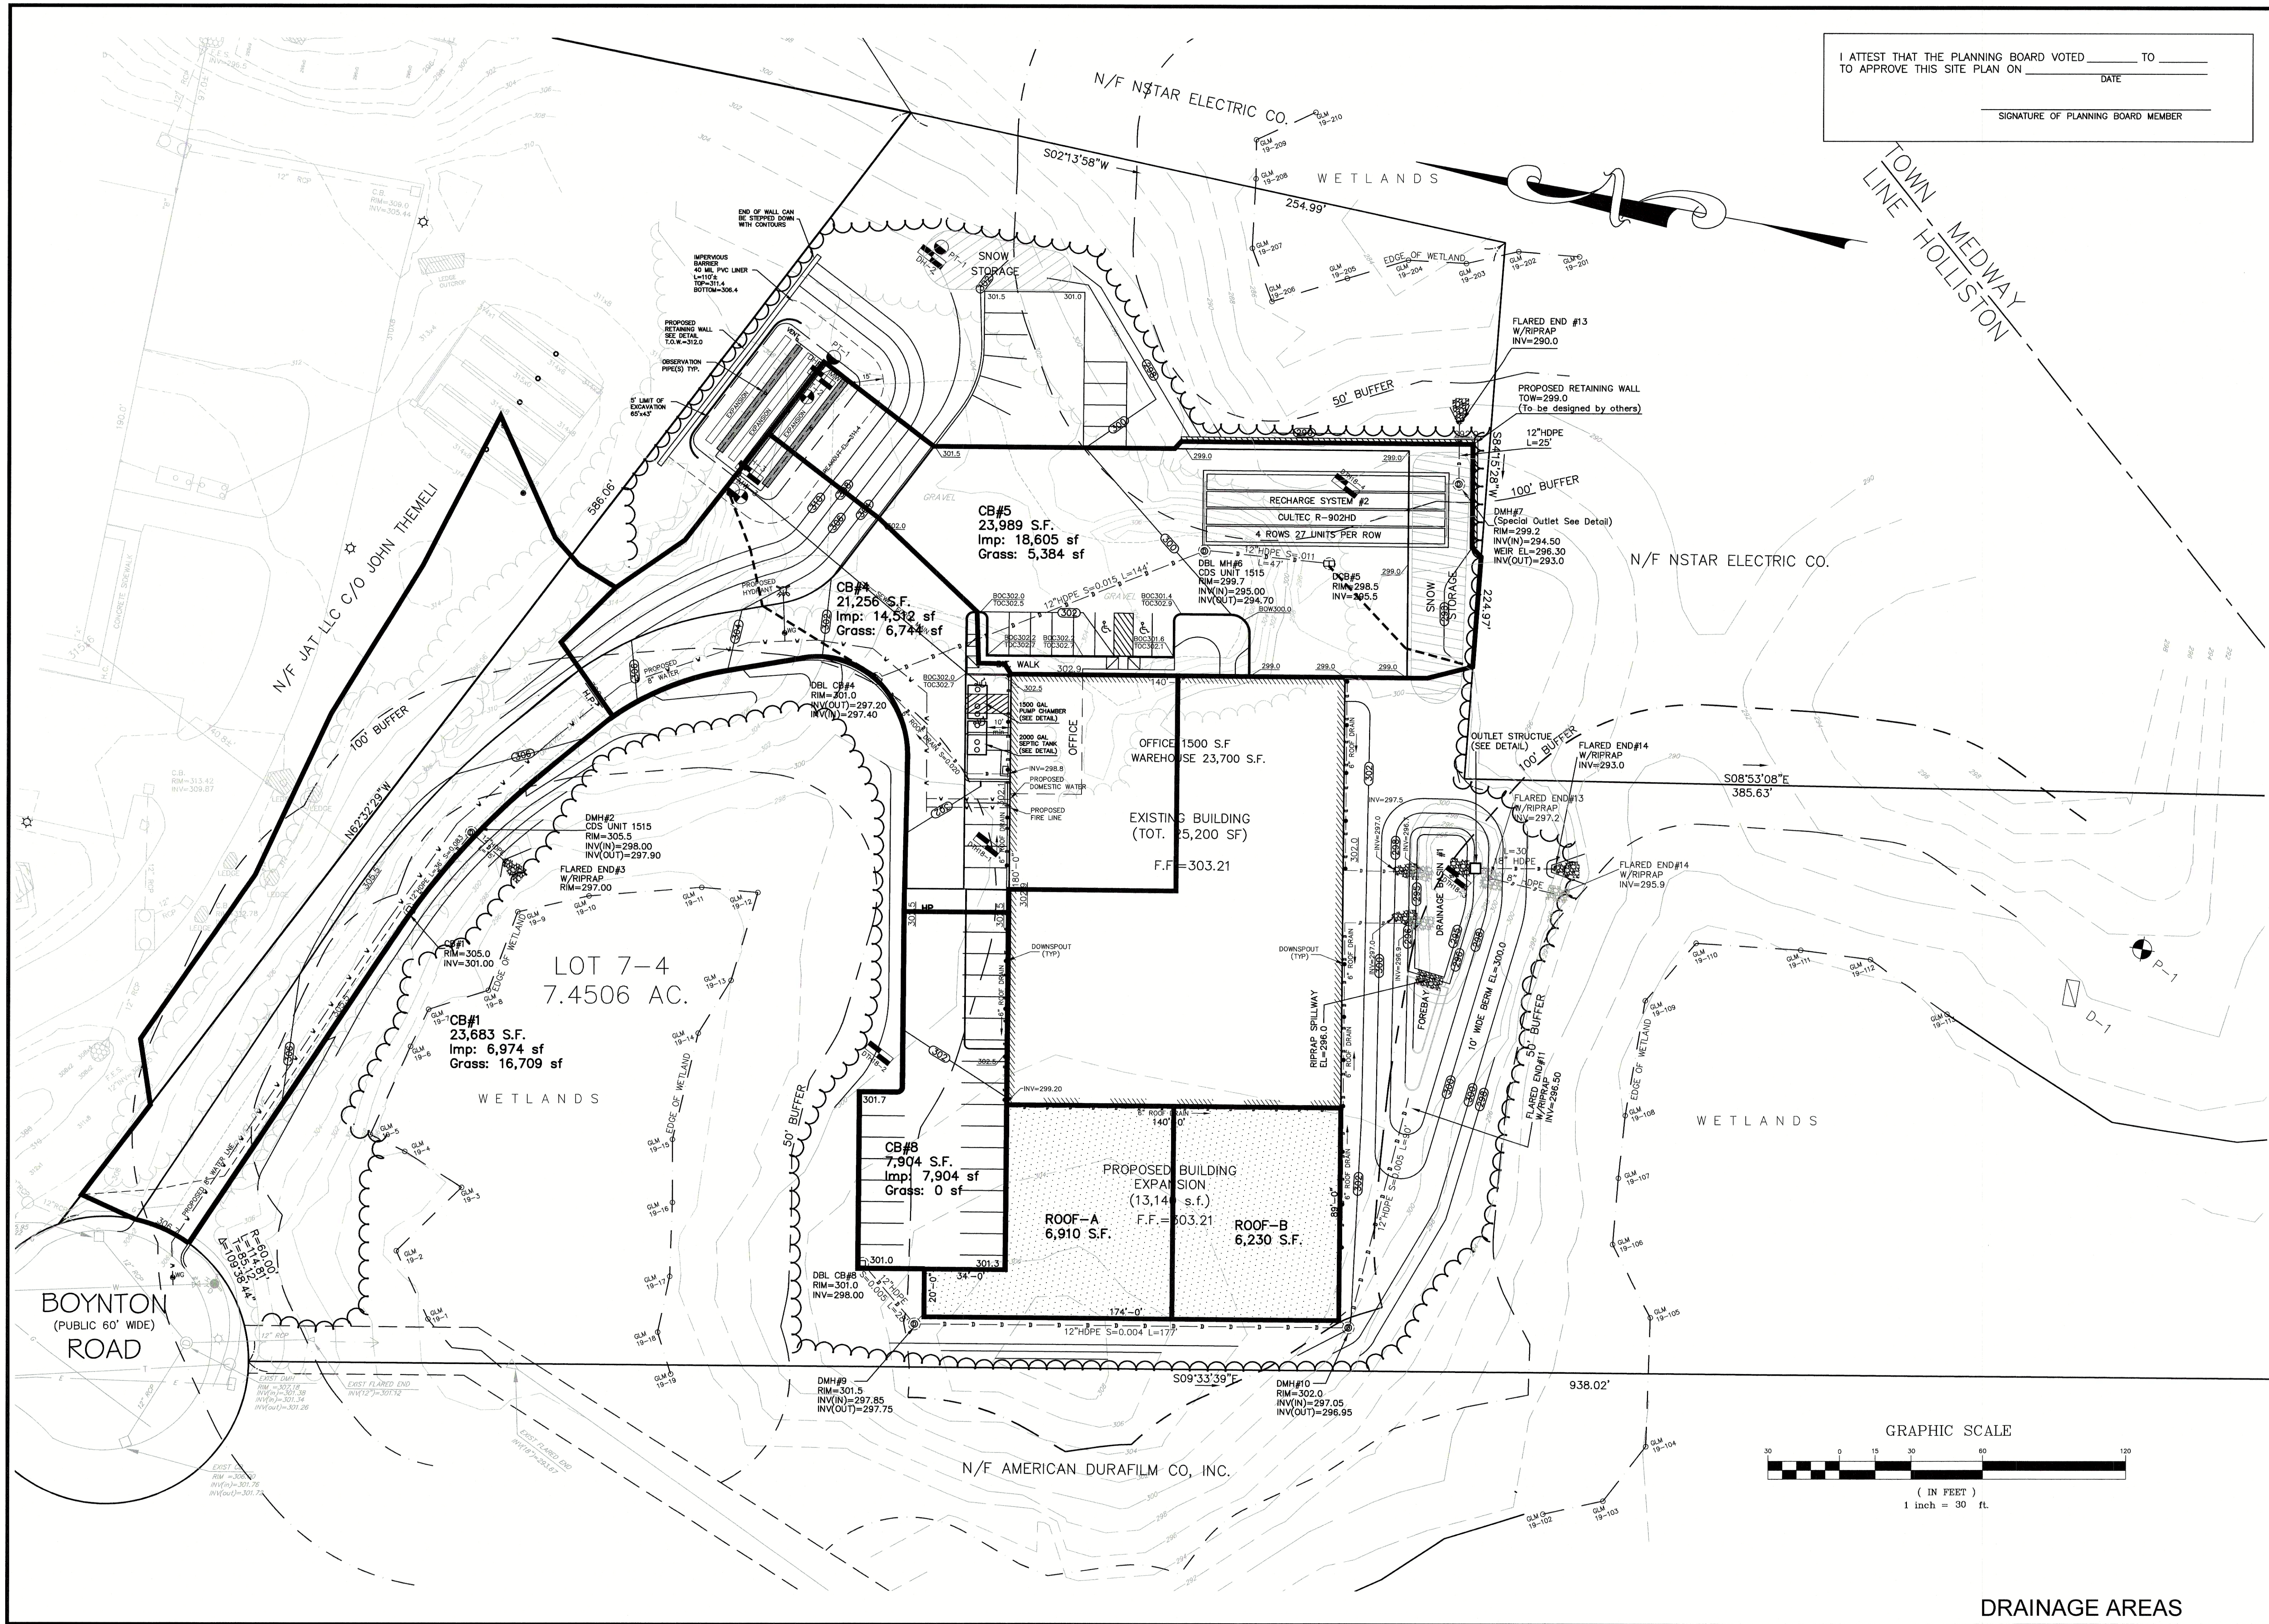

I ATTEST THAT THE PLANNING BOARD VOTED _____ TO _____
TO APPROVE THIS SITE PLAN ON _____ DATE _____
SIGNATURE OF PLANNING BOARD MEMBER _____

REVISIONS		DESCRIPTION
NO.	DATE	
1	3/05/19	PLG BRD REVIEW COMMENTS
2	10/09/19	PARKING AND BUILDING LAYOUT
3	10/09/19	PARKING AND BUILDING LAYOUT
4	3/29/21	BUILDING EXPANSION

4/2/2021
PAUL E. TRUAX
REGISTERED PROFESSIONAL ENGINEER
NO. 46527

SITE DEVELOPMENT PLAN
"56 BOYNTON ROAD"
HOLLISTON, MASSACHUSETTS
OWNER & APPLICANT
HOPPING BROOK DEVELOPMENT LLC
330 HOPPING BROOK ROAD
HOLLISTON, MASSACHUSETTS 01746

GLM Engineering
Consultants, Inc.
19 EXCHANGE STREET
HOLLISTON, MA 01746
P: 508-429-1100
F: 508-429-7160
www.GLMengineering.com

DRW.:	
JOB No.	13,612
DATE:	Feb. 1, 2019
SCALE:	1"=30'
SHEET:	3 of 3
PLAN #:	