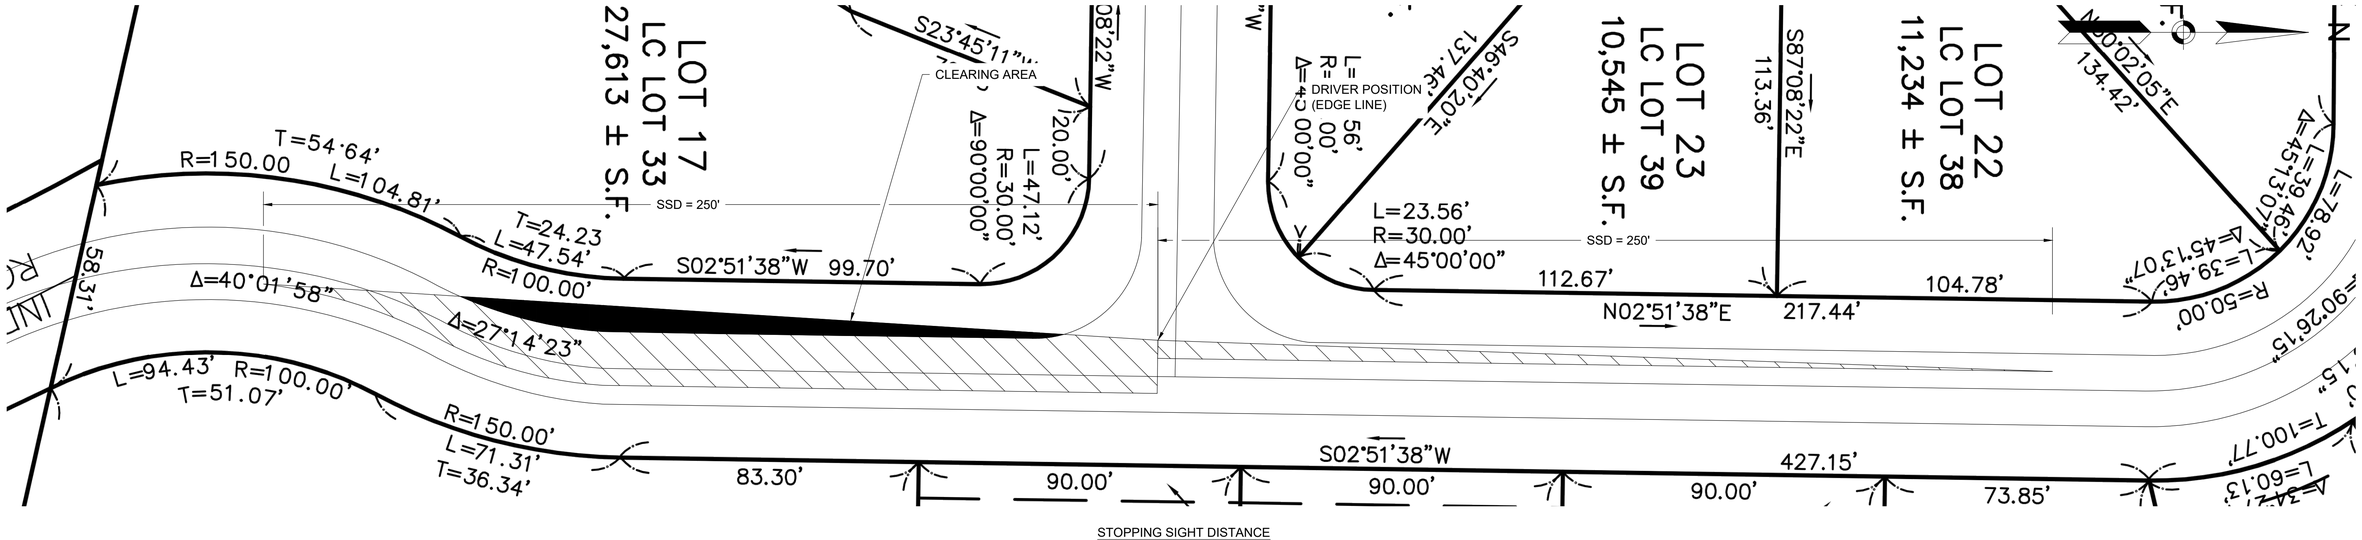

STOPPING SIGHT DISTANCE

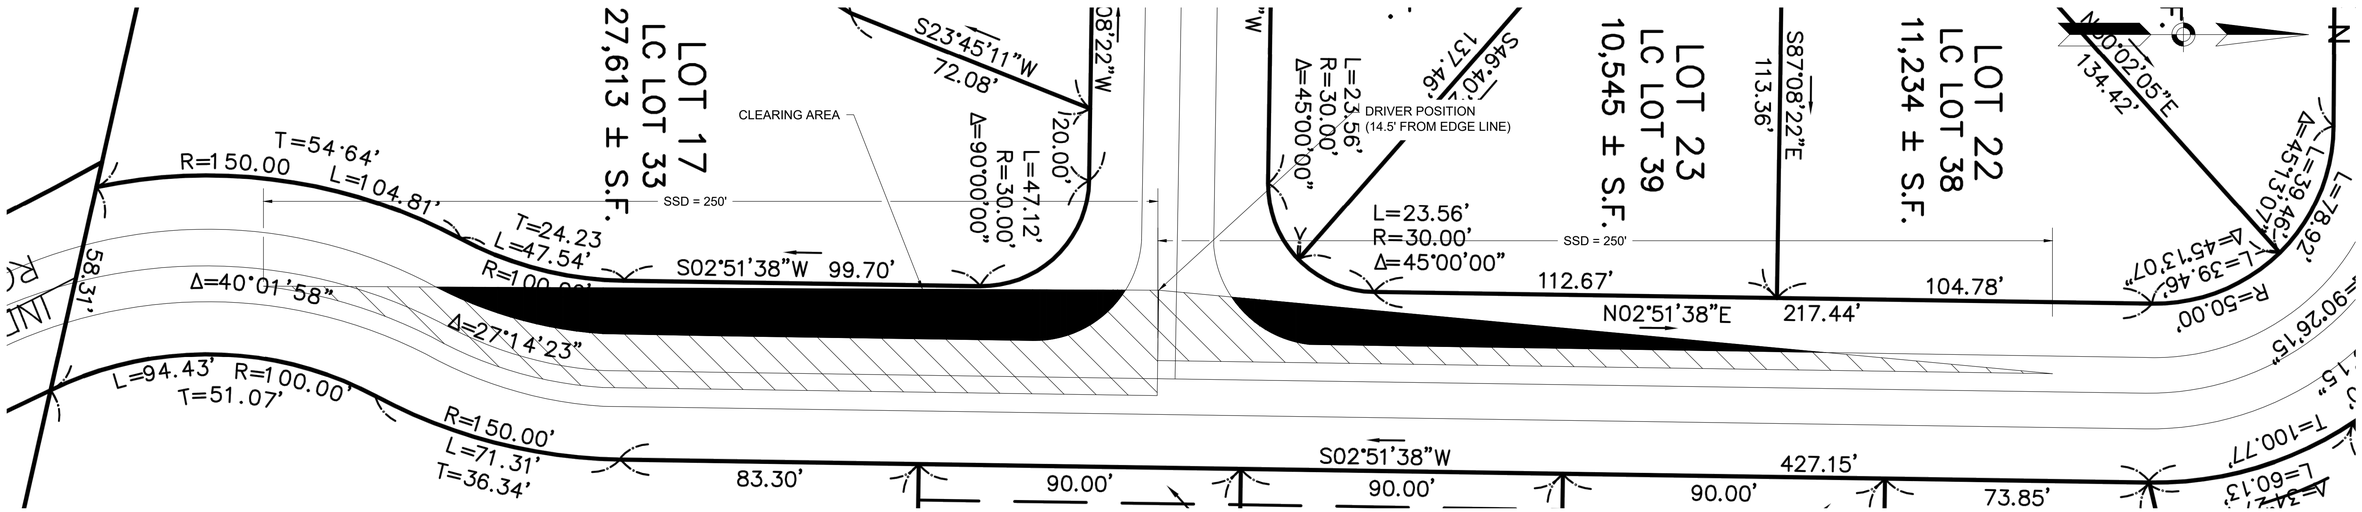

INTERSECTION SIGHT DISTANCE

NOTE:
SIGNS, LANDSCAPING AND OTHER FEATURES LOCATED WITHIN SIGHT TRIANGLE AREA SHALL BE DESIGNED, INSTALLED AND MAINTAINED SO AS NOT TO EXCEED 2.5-FEET IN HEIGHT. SNOW WINDROWS LOCATED WITHIN SIGHT TRIANGLES AREAS THAT EXCEED 3.5-FEET IN HEIGHT OR THAT WOULD OTHERWISE INHIBIT SIGHT LINES SHALL BE PROMPTLY REMOVED.

0 20 50 100

SCALE: 1" = 20'

PROJECT:
PROPOSED GEOFFREY PARK

DESIGN SUBMISSION:
SIGHT DISTANCE TRIANGLES

DRAWING TITLE:
INTERNAL INTERSECTION

PREPARED FOR:
INDIAN RIDGE REALTY TRUST
HOLLISTON, MA

PREPARED BY:
GREEN INTERNATIONAL AFFILIATES, INC.
TRANSPORTATION | STRUCTURAL | WATER RESOURCES | CIVIL/SITE
239 LITTLETON ROAD, SUITE 3 WESTFORD, MA 01886
978.923.0400 | www.greenintl.com

SCALE: AS NOTED	DESIGNED BY: AV	
DATE: 9/15/20	DRAWN BY: AV	SHEET NO. 1 OF 1
PROJECT NO. 20082	CHECKED BY: CT	

I:\RS1\Engineering\Projects\2020\20082\DWG\FIGS\Sight Distance Triangles.dwg Printed: 9/15/2020 5:07 PM